

No	REVISION	DATE	BY

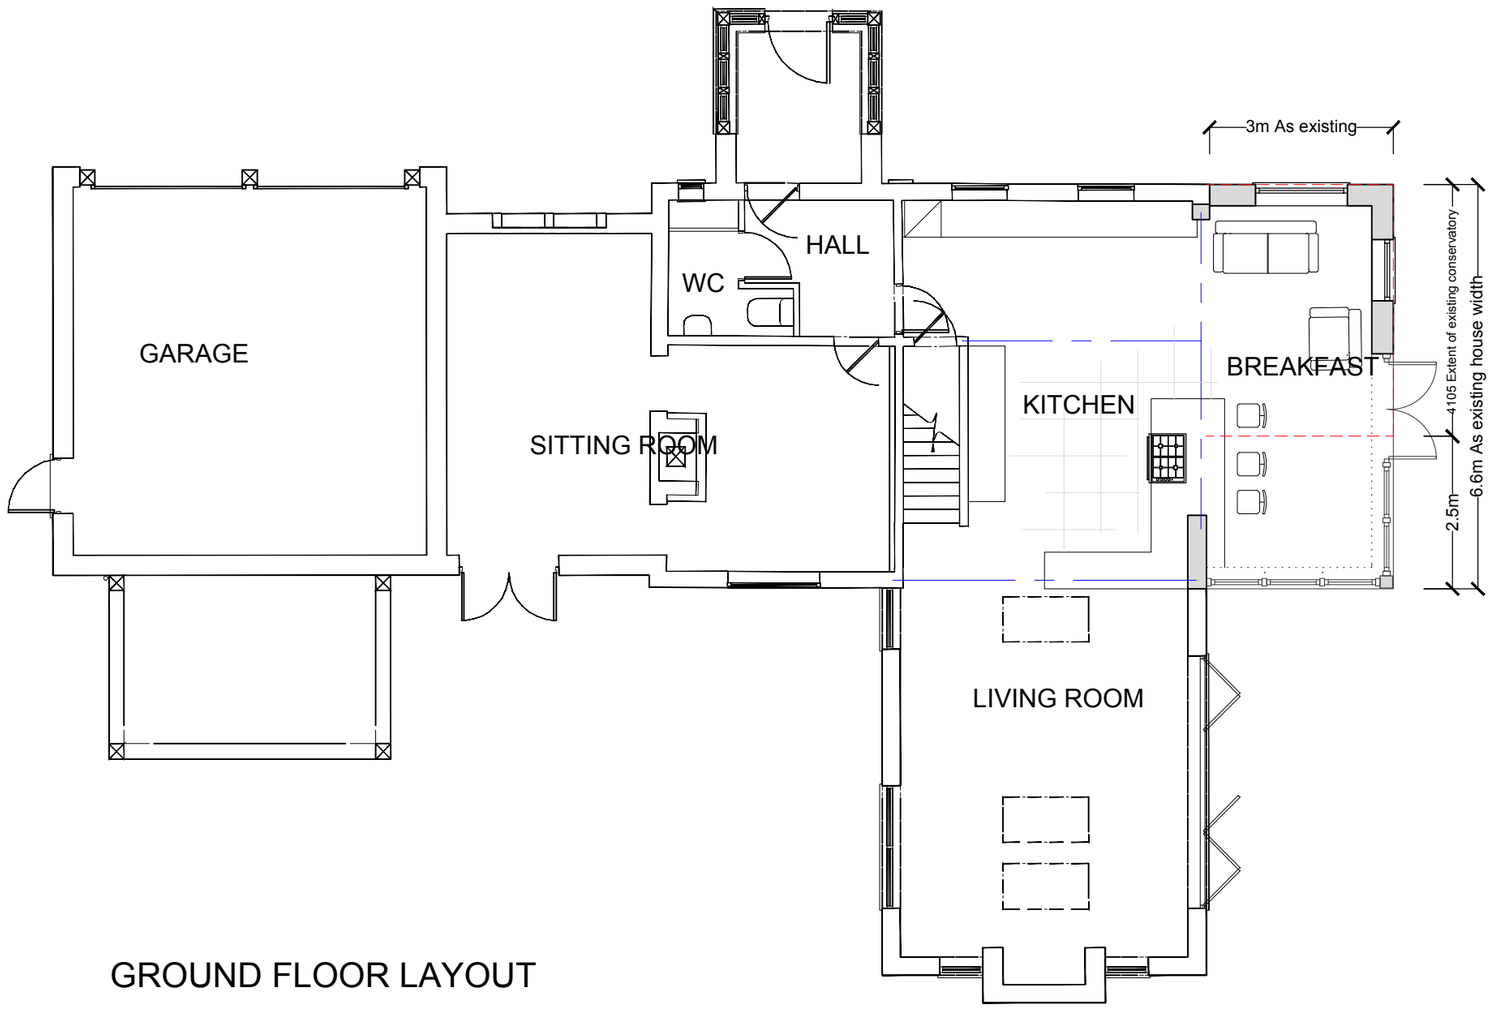

GROUND FLOOR LAYOUT

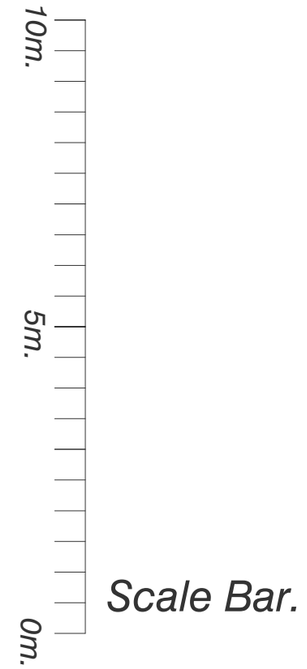

PROJECT	GOLDEN VALLEY FARM Horsley Woodhouse DE7 6BA
CLIENT	
DRAWING	PROPOSED GROUND FL
SCALE	1:100 @A3
DATE	NOV 25
NUMBER	11611-100

MARTIN TUCKER LTD

ARCHITECTURAL SERVICES

Low Leas Barns
Low Leas
Riber
Derbyshire
DE4 5JR

Tel: 01629 530707
Fax: 01629 811273
Mobile: **07771 565439**