9 Slack Lane Nether Heage Belper DE56 9JU

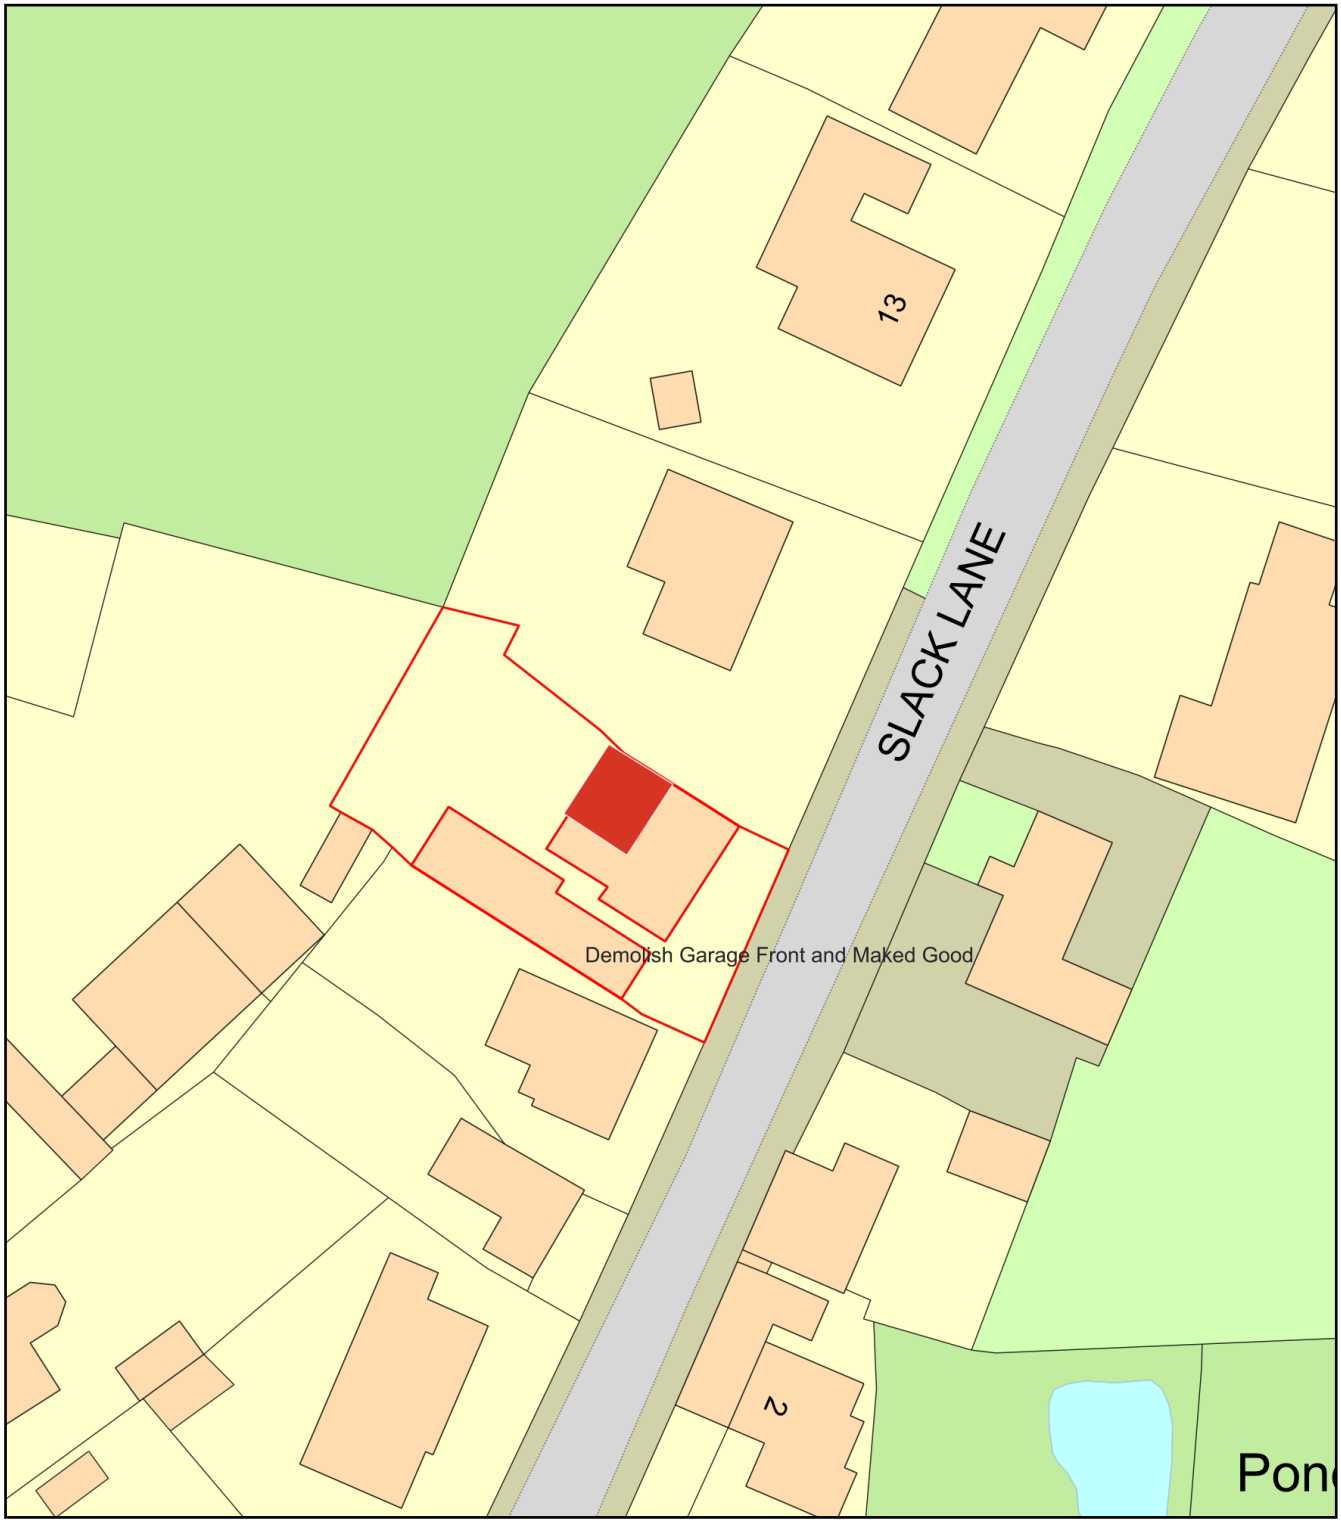

0 20
Metres

N

ReQuestaPlan

Plan Produced for: Josh Swindell

Date Produced: 14 Nov 2025

Plan Reference Number: TQRQM25318084352845

Scale: 1:500 @ A4

© Crown copyright and database rights 2025 OS 100042766