94 Ashbourne Road - TPO

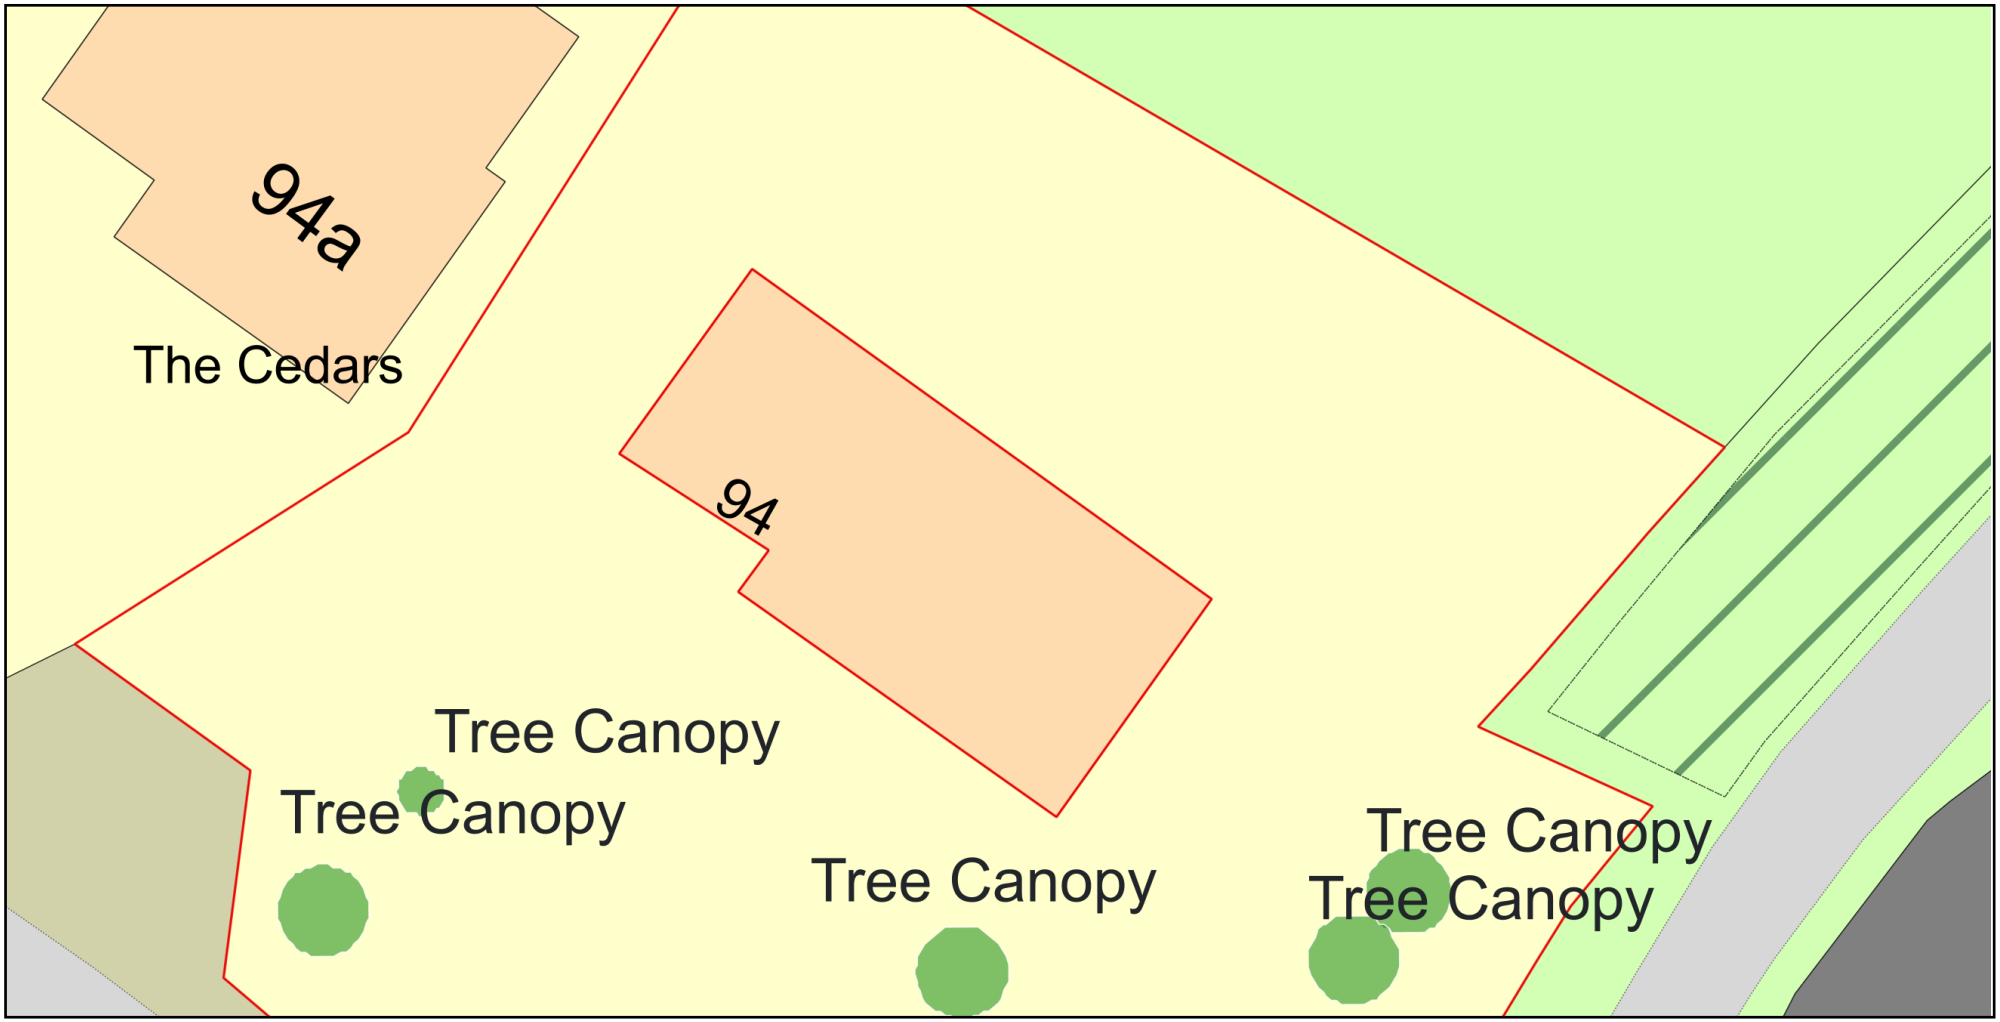

ReQuestaPlan

Plan Produced for: Amber Valley Council

Date Produced: 17 Nov 2025

Plan Reference Number: TQRQM25321150358680

Scale: 1:200 @ A4

© Crown copyright and database rights 2025 OS 100042766