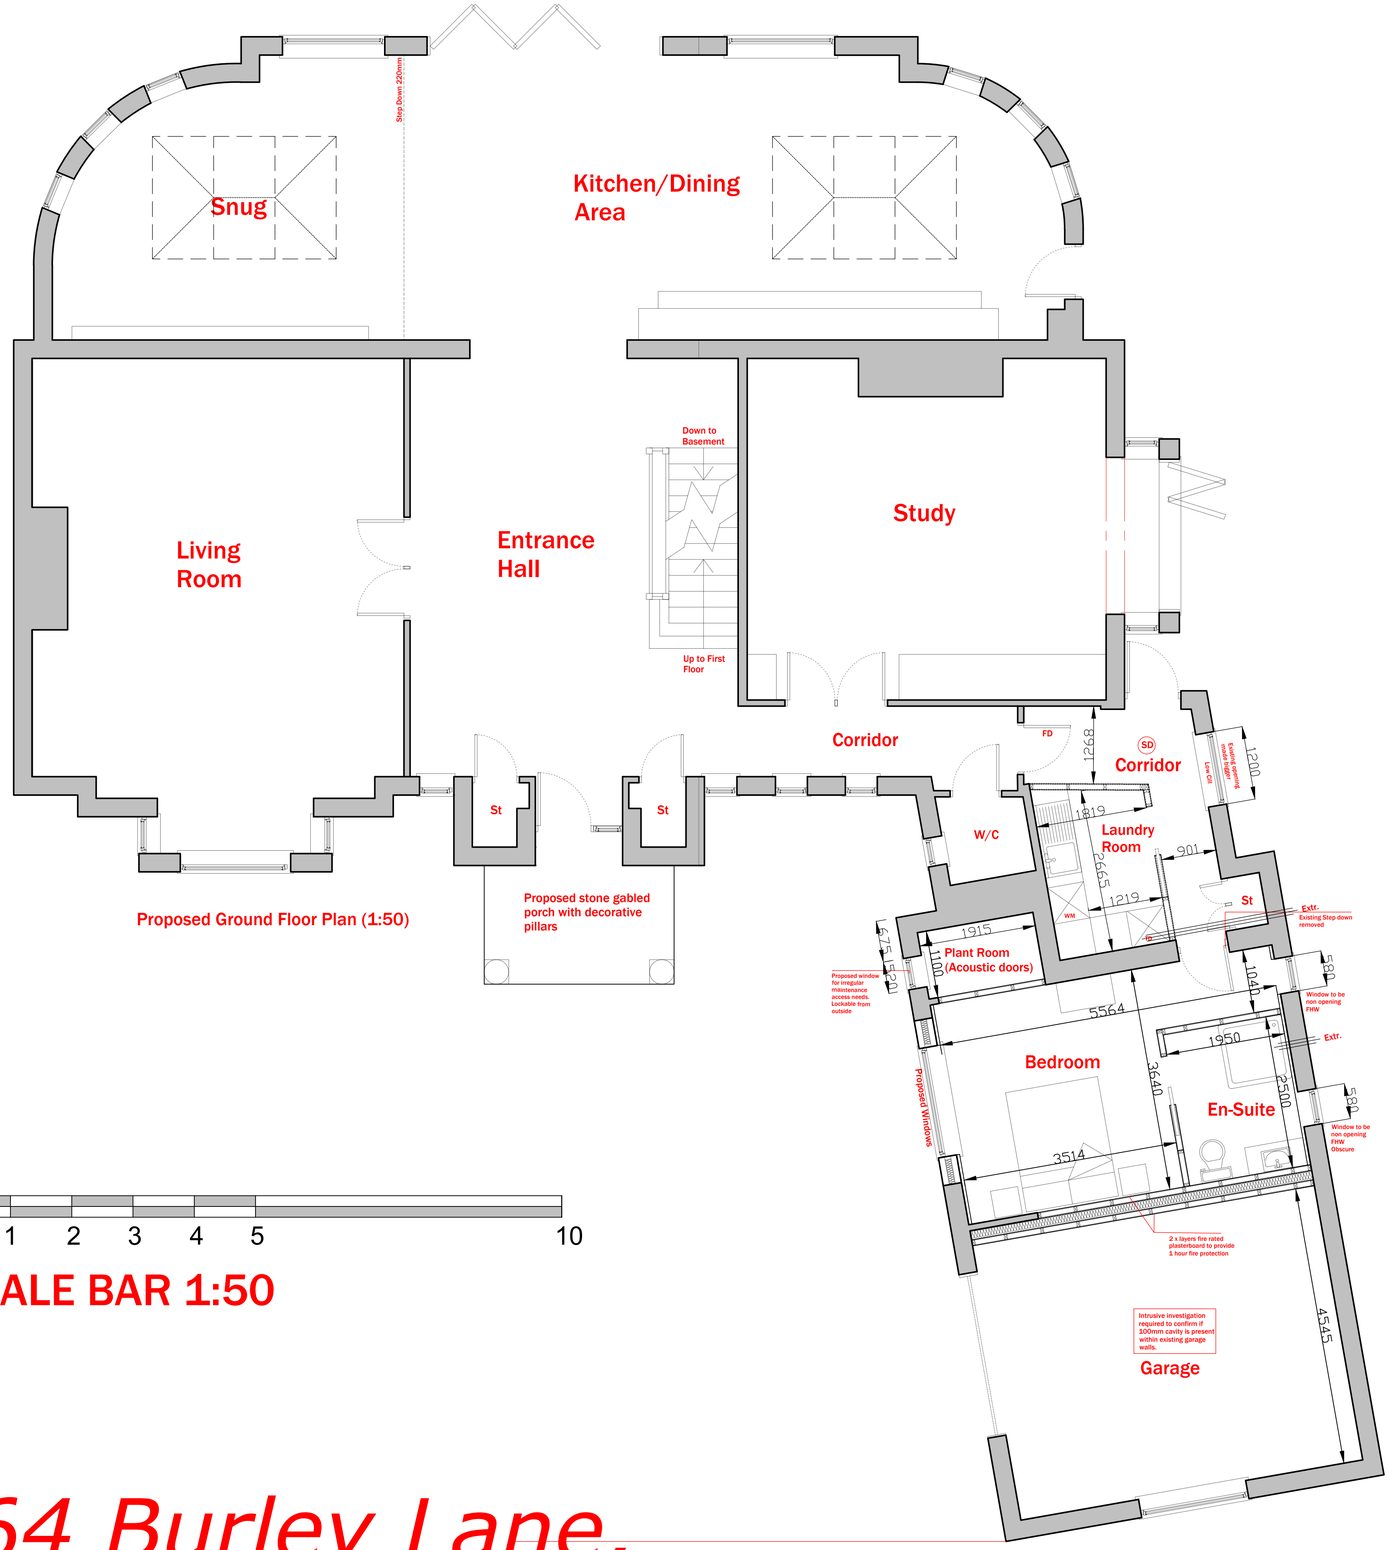

Proposed Ground Floor Plan (1:50)

Proposed stone gabled porch with decorative pillars

SCALE BAR 1:50

164 Burley Lane, Quarndon

Option A

All dimensions to be checked on site
All drainage positions and inverts to be checked on site.
No work to commence until receipt of Water authority approval.
It is the responsibility of the property owner to comply with the party wall act where building near to a boundary.

Revision	Date	Description	Drawn By

bds Architecture Ltd

Derby Office
2 Broomfield Cottages, Morley, Derby, DE7 6DN
T. 01332 830313
T. 0115 8302089

Nottingham
20 Fletchergate, Nottingham, NG1 2FZ
T. 01785 593026
M. 07974 438575

Stafford
79 Wilney Rd, Stafford ST17 0BP
E. Tim@b-d-s.co.uk
W. www.BDSARCHITECTURE.CO.UK

Project
164 Burley Lane, Quarndon, Derby

Drawn by	Date	Proposal	Project
Will North	29/05/25	Extension and alterations	2154BL 003 Rev E