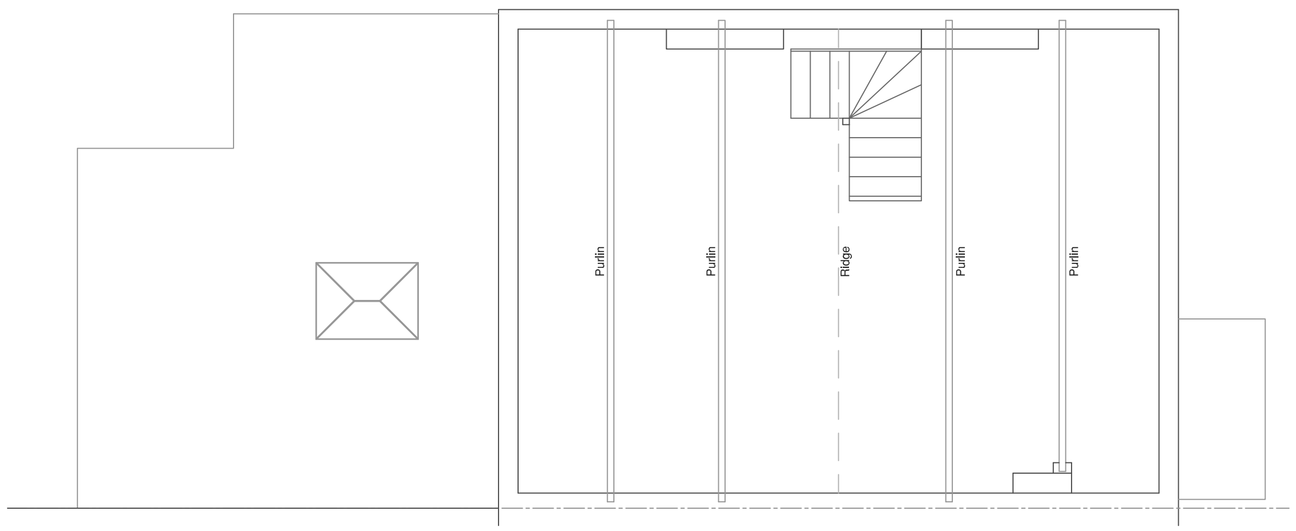

Attic Floor Layout
(As Existing) Scale 1:50

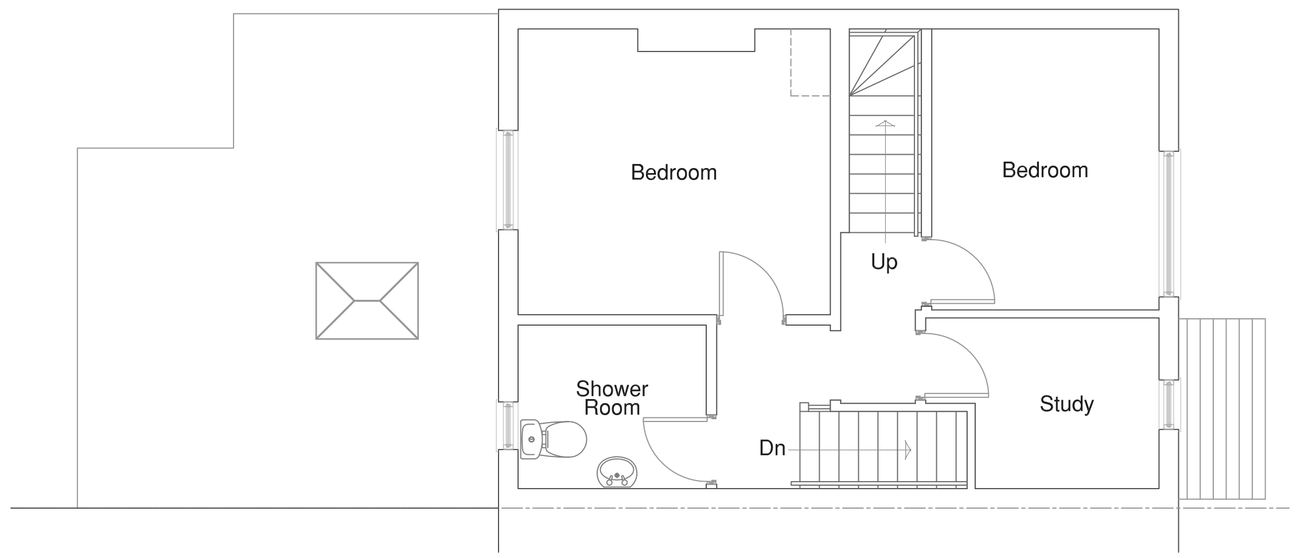

First Floor Layout
(As Existing) Scale 1:50

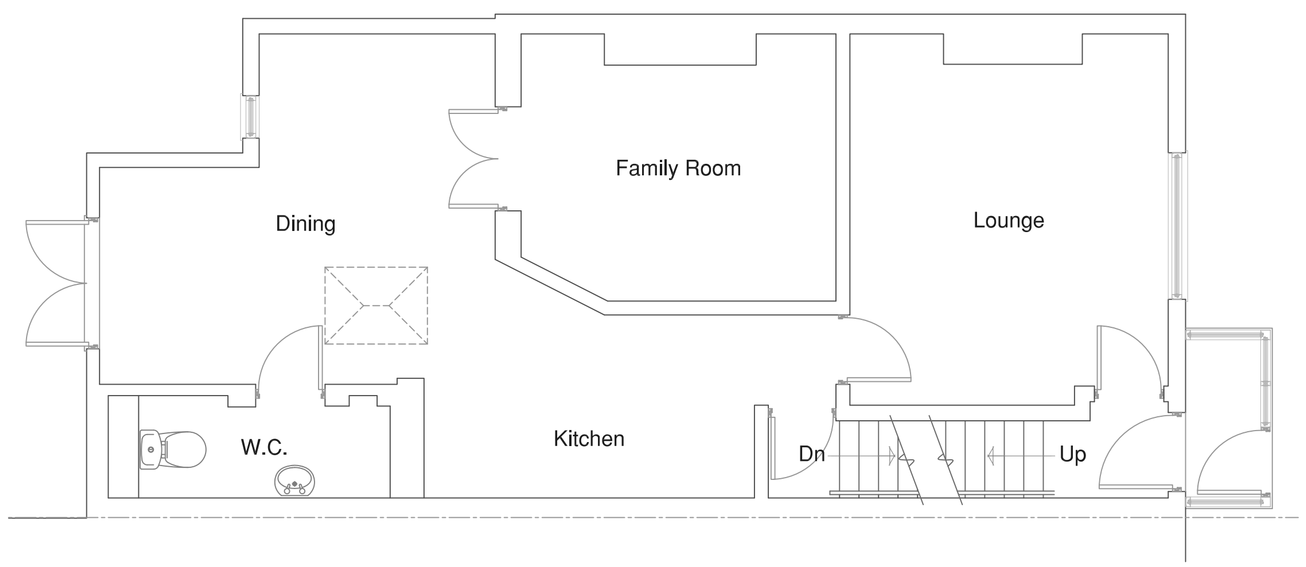

Ground Floor Layout
(As Existing) Scale 1:50



Front Elevation Scale 1:100
(As Existing)

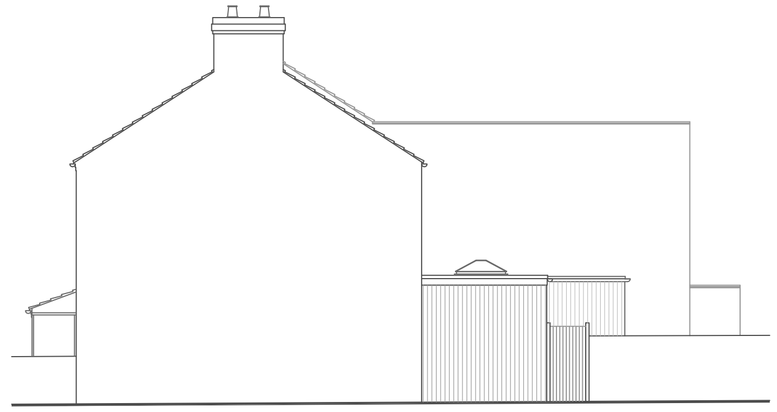

R.H.S. Elevation Scale 1:100
(As Existing)



Rear Elevation Scale 1:100
(As Existing)



Front Elevation Scale 1:100
(As Proposed)

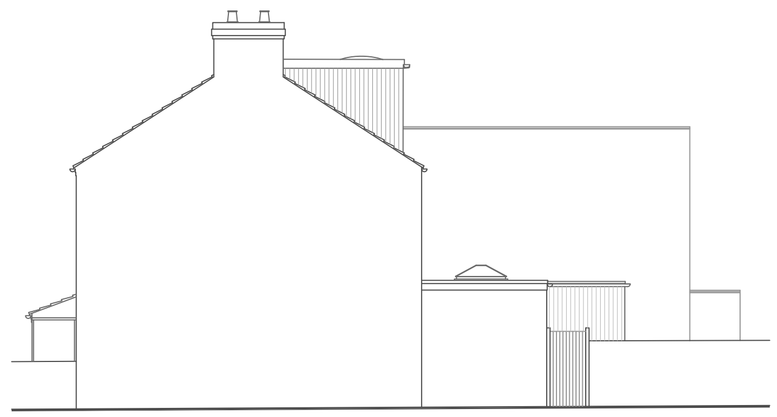

R.H.S. Elevation Scale 1:100
(As Proposed)



Rear Elevation Scale 1:100
(As Proposed)

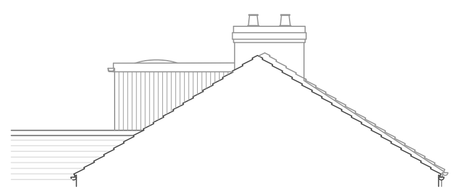

Part L.H.S. Elevation Scale 1:100
(As Proposed)

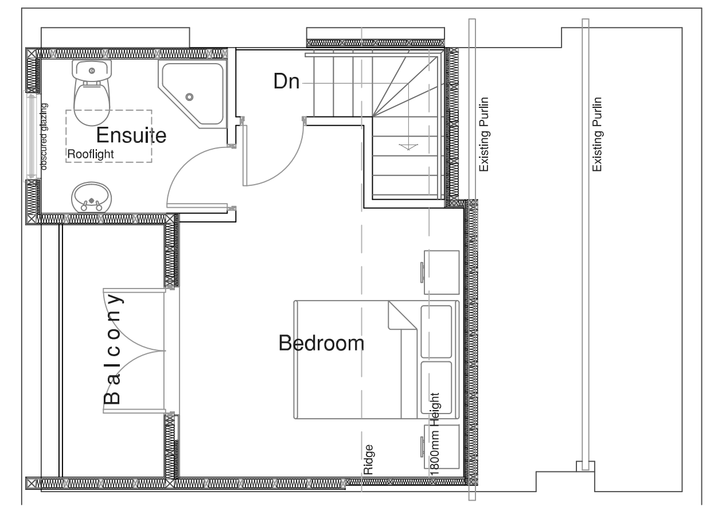

Attic Floor Layout
(As Proposed) Scale 1:50

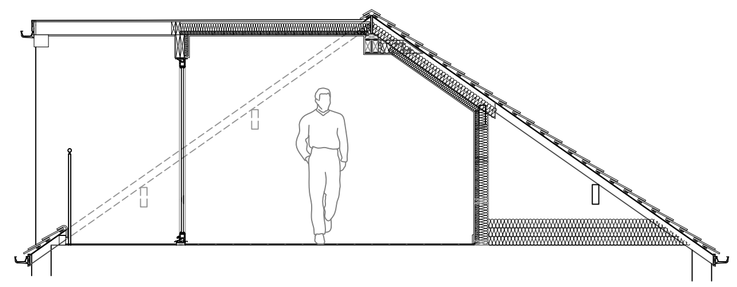

Typical Section Thro'
(As Proposed) Scale 1:50



Block and Location Plans
Scale 1:500 / 1250

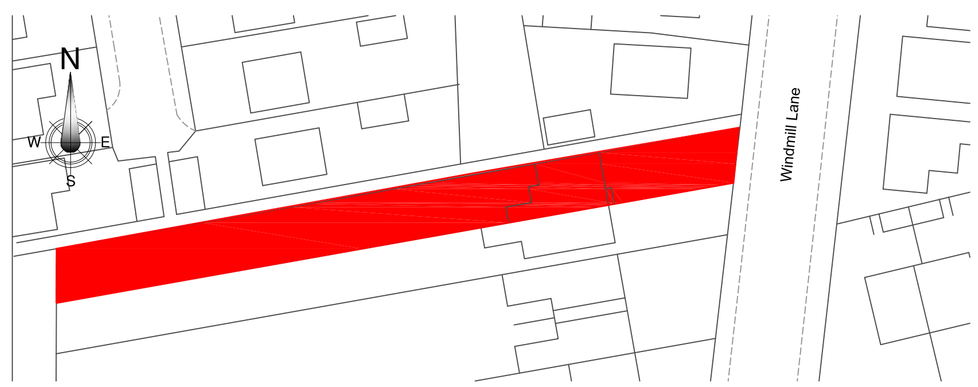

© copyright

Rev.	Date	Amendments	Initials

C. THURSBY & D. SINGLETON

Project
Proposed Attic Conversion
47, Windmill Lane,
Belper,
Derbyshire.

Drawing Title

LAYOUTS AND ELEVATIONS
AS PROPOSED.

H M CHAMBERS & PARTNERS
consulting civil and structural engineers
41a Derby Road , Heanor
Derbyshire. DE75 7QG
Telephone [01773] 718994
ace consultancy engineering business environment

Date	Drawing No.
November 2025	N8900-01
Scale 1:50, 1:100 @ A1	