

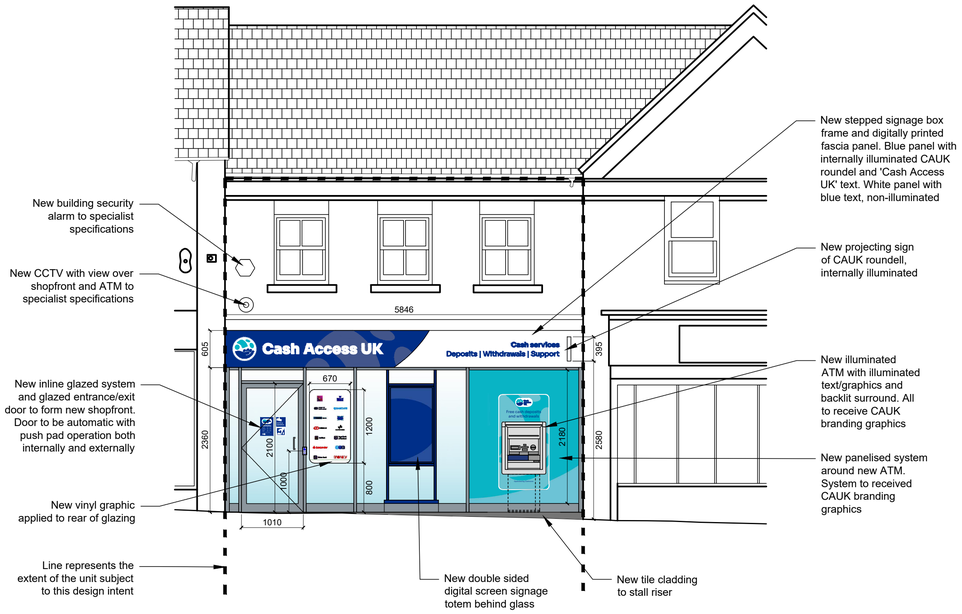



01 ELEVATION 1
scale 1:50 @ A1

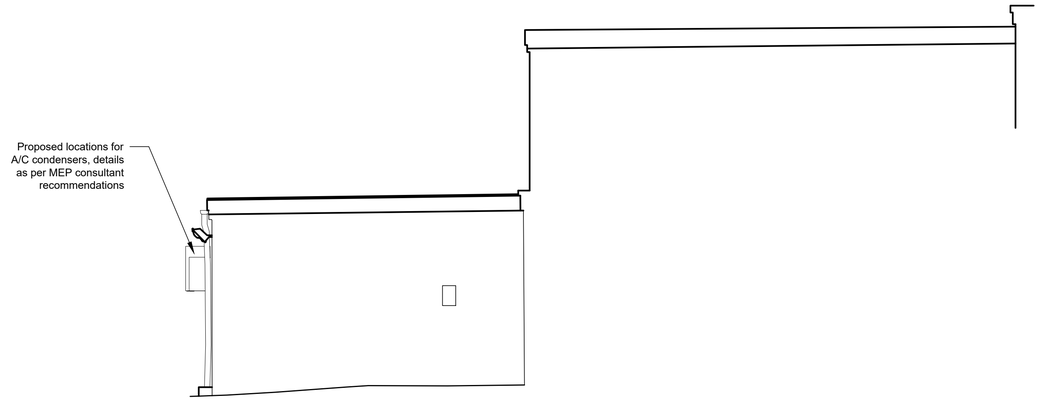

02 ELEVATION 2
scale 1:50 @ A1

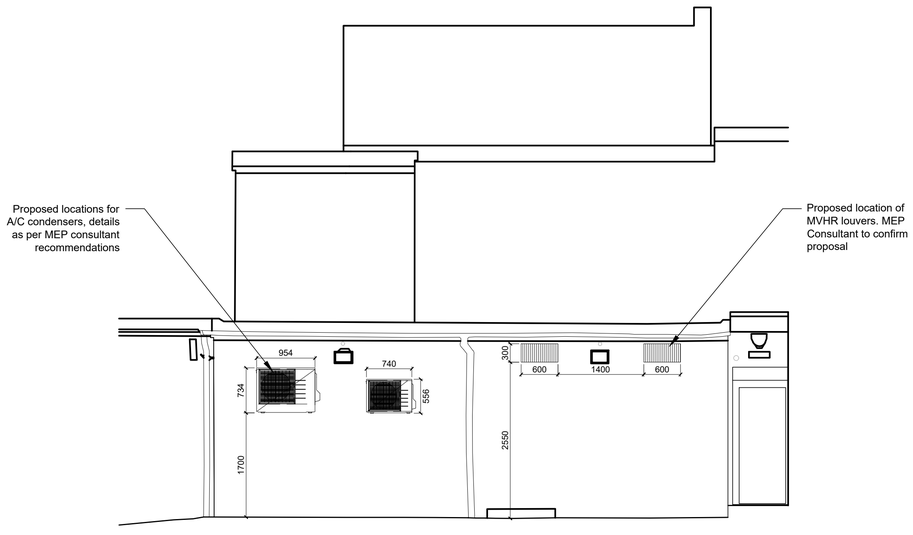

03 ELEVATION 3
scale 1:50 @ A1

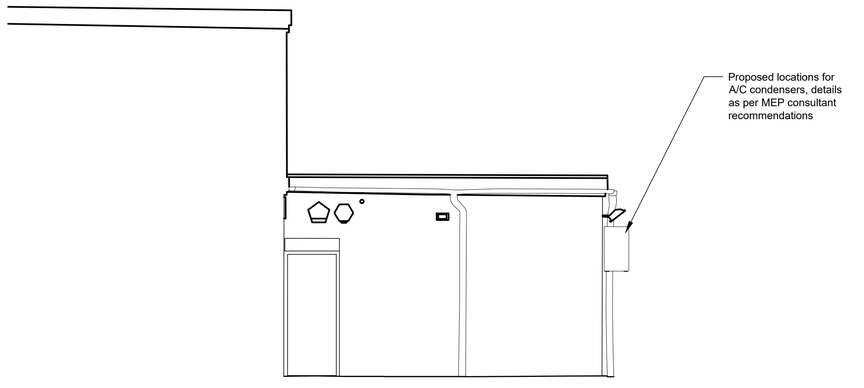

04 ELEVATION 4
scale 1:50 @ A1

0 0.5 1 1.5 2 2.5m 5m


Notes:

- Do not scale off this drawing
- Drawing to be read in conjunction with all relevant other drawings and related specification documents
- Contractor to check all dimensions / levels on site before construction and advise any discrepancies to L&H Architects
- Dimensions are in millimetres unless otherwise stated
- © This drawing is the copyright of Lewis & Hickey Ltd

CONSTRUCTION (DESIGN MANAGEMENT) REGULATIONS 2015

- This drawing is to be read in conjunction with L&H Architect's corresponding Design Risk Assessments
- All works to be carried out in accordance with the Construction Phase plan prepared by the Principle Contractor

NOTE FOR GENERAL:
ALL DIMENSIONS MUST BE CHECKED ON SITE PRIOR TO COMMENCEMENT OF WORKS OR ORDERING OF THIRD PARTY EQUIPMENT. LEWIS & HICKEY LTD ACCEPT NO RESPONSIBILITY FOR DIMENSIONAL ACCURACY.

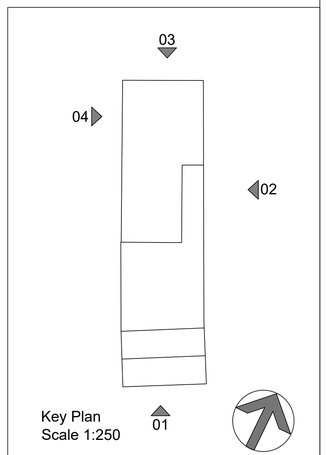

rev	date	description	drawn	checked
P04	18/11/25	Planning update	LD	AH
P03	11/11/25	Planning Issue	LD	AH
P02	06/11/25	Stage 2 Update	LD	AH
P01	17/10/25	Stage 2 Issue	LD	AH

L&H Architecture

Edinburgh | Guildford | London | Manchester | Nottingham

client: Cash Access UK

project title: Innovation Strategy @ Ripley Derbyshire

address: 24 Oxford Street, Ripley, Derbyshire, DE5 3AL

description: ELEVATIONS Proposed

size	scale	date	drawn by	checked by
A1:L	1:50	26/09/25	AC	PP

status: S4 - Planning

job no. E7923 | revision: HUB245-LHA-XX-00-D-A-00002 P04