


INTERNALLY ILLUMINATED FASCIA SIGN, SCALE 1:20 @ A3



ILLUMINATED ATM SURROUND, 1:10@A1

Key Elements (in order of priority):

- internally illuminated CAUK losenge logo
- Halo lighting
- Digitally printed panel, CAUK brand Bright Teal and Bright Teal tint to form graphic, with text in CAUK Navy, gloss finish.

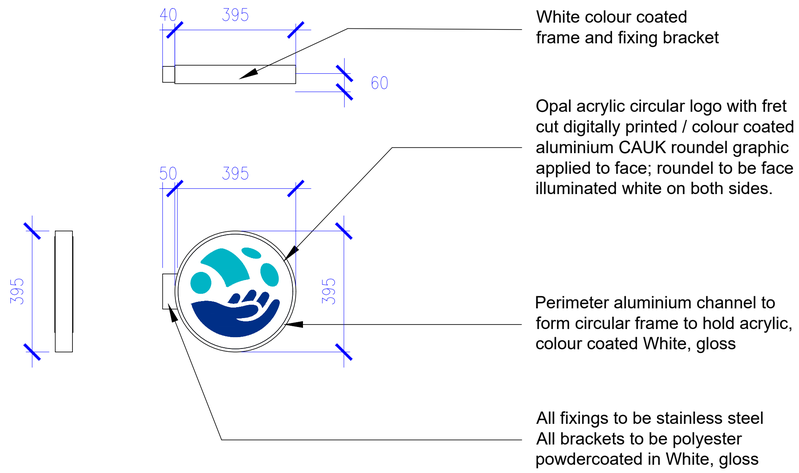

INTERNALLY ILLUMINATED PROJECTING SIGN, SCALE 1:20 @ A3

Notes:

- Do not scale off this drawing
- Drawing to be read in conjunction with all relevant other drawings and related specification documents
- Contractor to check all dimensions / levels on site before construction and advise any discrepancies to L&H Architects
- Dimensions are in millimetres unless otherwise stated
- © This drawing is the copyright of Lewis & Hickey Ltd

CONSTRUCTION (DESIGN MANAGEMENT) REGULATIONS 2015

- This drawing is to be read in conjunction with L&H Architect's corresponding Design Risk Assessments
- All works to be carried out in accordance with the Construction Phase plan prepared by the Principle Contractor

Colour Palette

Navy
Pantone: 287C
CMYK: 100,86,23,5

Bright Teak
Pantone: 311C
CMYK: 73,2,24,0

White
Pantone: White C
CMYK: 0,0,0,0
RAL: 9016 Traffic White (satin)

REFER TO CASH ACCESS BRAND GUIDELINES FOR FULL SPECIFICATION DETAILS.

rev	date	description	drawn	checked
P03	18/11/25	Planning update	LD	AH
P02	11/11/25	Planning Issue	LD	AH
P01	06/11/25	Stage 2 Issue	LD	AH

L&H Architecture
Edinburgh | Guildford | London | Manchester | Nottingham

client: Cash Access UK

project title: Innovation Strategy @ Ripley Derbyshire

address: 24 Oxford Street, Ripley, Derbyshire, DE5 3AL

description: Signage Details 1 Detail Sheet

size	scale	date	drawn by	checked by
A1:L	1:10	06/11/25	AC	LD

status: S4 - Planning

job no. E7923 | revision

HUB245-LHA-XX-XX-D-A-24001 P03

0 0.1 0.2 0.3 0.4 0.5m 1m

Lewis & Hickey Ltd | Registered in England & Wales | 2007297 | 18 Farnham Road | Guildford | GU1 4XA