


External Facing

OPENING HOURS, SCALE 1:10 @ A1

Application options:
Internally applied - A4 paper insert(s) in an acrylic holder with suction cups. Single sided.

Externally applied - 3mm ACM wrapped with digitally printed vinyl. Single-sided.
(Comes in A3 or A4)


Base Colour: Pantone 287C
Text Colour: White

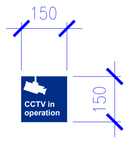

ASSISTANCE SIGN & CCTV SIGN, SCALE 1:10 @ A1

Double-sided vinyl sign to be applied to the internal face of entrance door / window glazing.
Size: 148.5mm x 148.5mm

Base Colour: Navy to match Pantone 287C
Text Colour: White

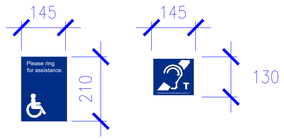

ASSISTANCE SIGN, SCALE 1:10 @ A1


The branch must provide disability access. Where is not possible to achieve step-free access, the approach route must comply with buildings regulations and have specific signs, buzzers, bell or automated door access.

Base Colour: Navy to match Pantone 287C
Text Colour: White



MEMBER BANKS SIGNAGE, SCALE 1:10 @ A1

The set consists of:
- 14 Banking groups logos
- vinyl to be applied to the internal face of window glazing
- Digitally printed icons onto white backing

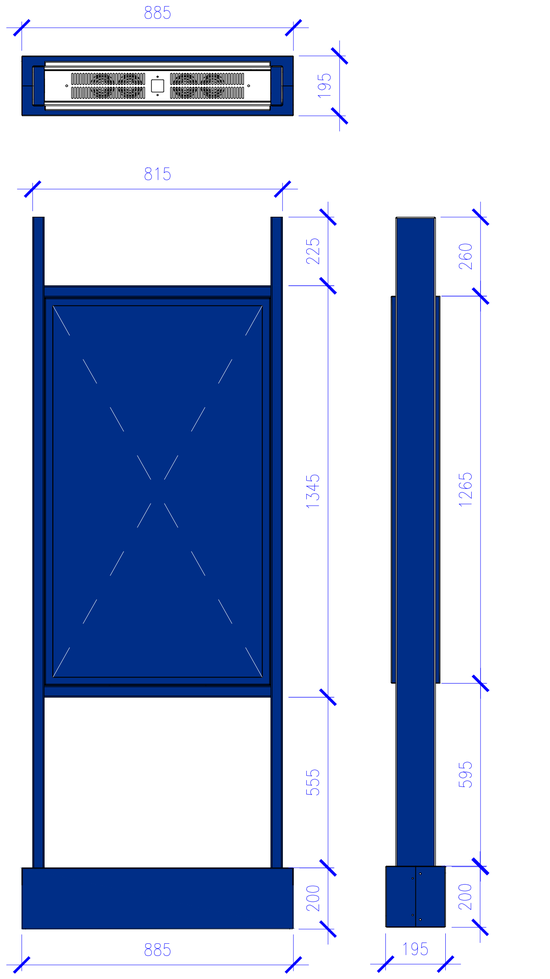

DIRECTORY OF SERVICES, SCALE 1:10 @ A1

Material:
- Metal frame to match Pantone 287C
  Changeable graphics

Illumination:
- 600

Size:
- 55" Digital Screen

0 0.1 0.2 0.3 0.4 0.5m 1m

Notes:

- Do not scale off this drawing
- Drawing to be read in conjunction with all relevant other drawings and related specification documents
- Contractor to check all dimensions / levels on site before construction and advise any discrepancies to L&H Architects
- Dimensions are in millimetres unless otherwise stated
- © This drawing is the copyright of Lewis & Hickey Ltd

CONSTRUCTION (DESIGN MANAGEMENT) REGULATIONS 2015

- This drawing is to be read in conjunction with L&H Architect's corresponding Design Risk Assessments
- All works to be carried out in accordance with the Construction Phase plan prepared by the Principle Contractor

Colour Palette

Navy
Pantone: 287C
CMYK: 100,86,23,5

Bright Teak
Pantone: 311C
CMYK: 73,2,24,0

White
Pantone: White C
CMYK: 0,0,0,0
RAL: 9016 Traffic White (satin)

REFER TO CASH ACCESS BRAND GUIDELINES FOR FULL SPECIFICATION DETAILS.

rev	date	description	drawn	checked
P04	18/11/25	Planning update	LD	AH
P03	18/11/25	Planning Issue	LD	AH
P02	11/11/25	Planning Issue	LD	AH
P01	06/11/25	Stage 2 Issue	LD	AH

Architecture
Edinburgh | Guildford | London | Manchester | Nottingham

client: Cash Access UK

project title: Innovation Strategy @ Ripley Derbyshire

address: 24 Oxford Street, Ripley, Derbyshire, DE5 3AL

description: Signage Details 2 Detail Sheet

size	scale	date	drawn by	checked by
A1:L	1:10	06/11/25	AC	LD

status: S4 - Planning

job no. L&H job no.: E7923 revision

HUB245-LHA-XX-XX-D-A-24002 P04

Lewis & Hickey Ltd | Registered in England & Wales | 2007297 | 18 Farnham Road | Guildford | GU1 4XA