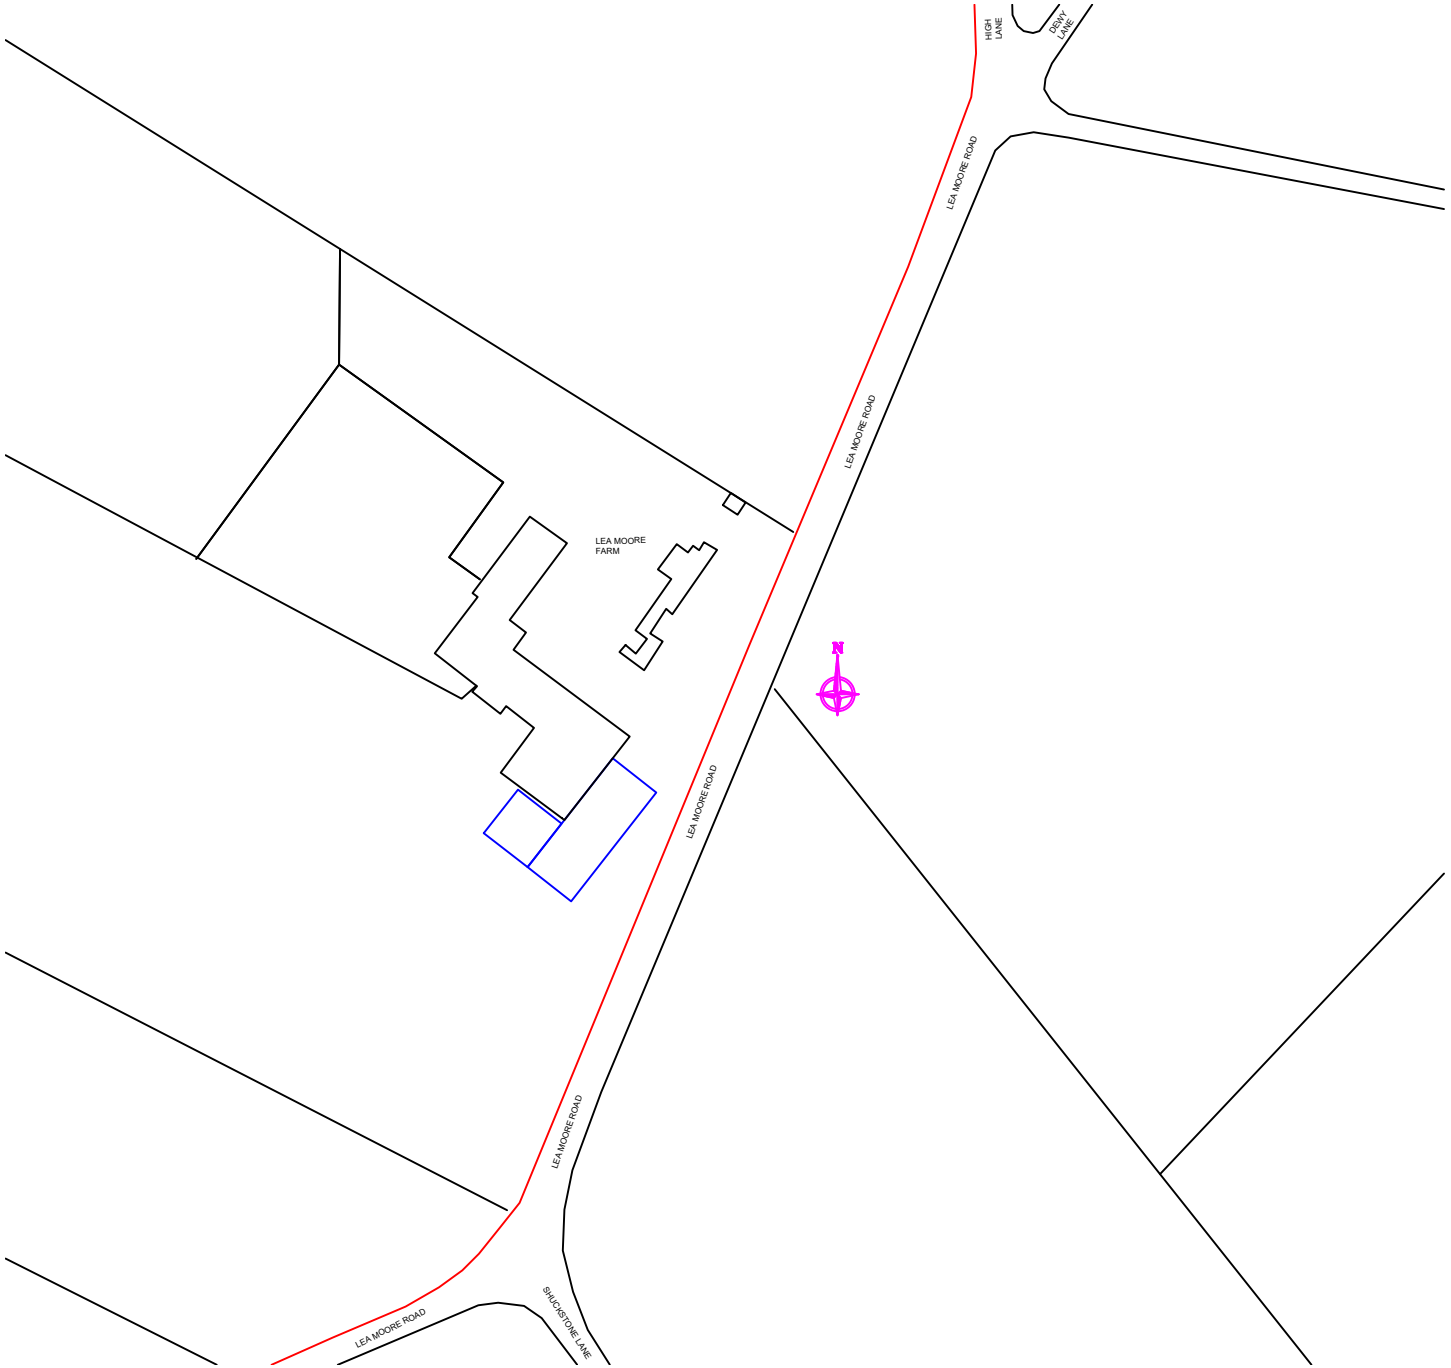

Notes

GRID REFERENCE
SK 34432 57663
NORTHING 357663
EASTING 434432

BUILDING TO COMPLY TO BS5502

Rev	Date	Description	By	Chkd
-	20-10-25	FIRST ISSUE	RJCAIN	MB

This drawing and all information thereon is the property of Planning Svcs and is confidential and must not be made public or copied. This drawing is loaned subject to return upon demand and is not to be used directly or indirectly to any detriment to our interests.

Project
LEA MOORE FARM
MATLOCK
DE4 5GS

Detail
NEW SHED & EXTENSION OF EXISTING SHED BLOCK

Scale @ A4	Date	Drawn	Checked
1:1250	20-10-25	R.CAIN	M.B

Drawing Status: FOR PLANNING

Drawing No. 261025 | Rev 03 -

RC Planning Services
Tel: 07967847648
Email: r.cain1971@hotmail.com