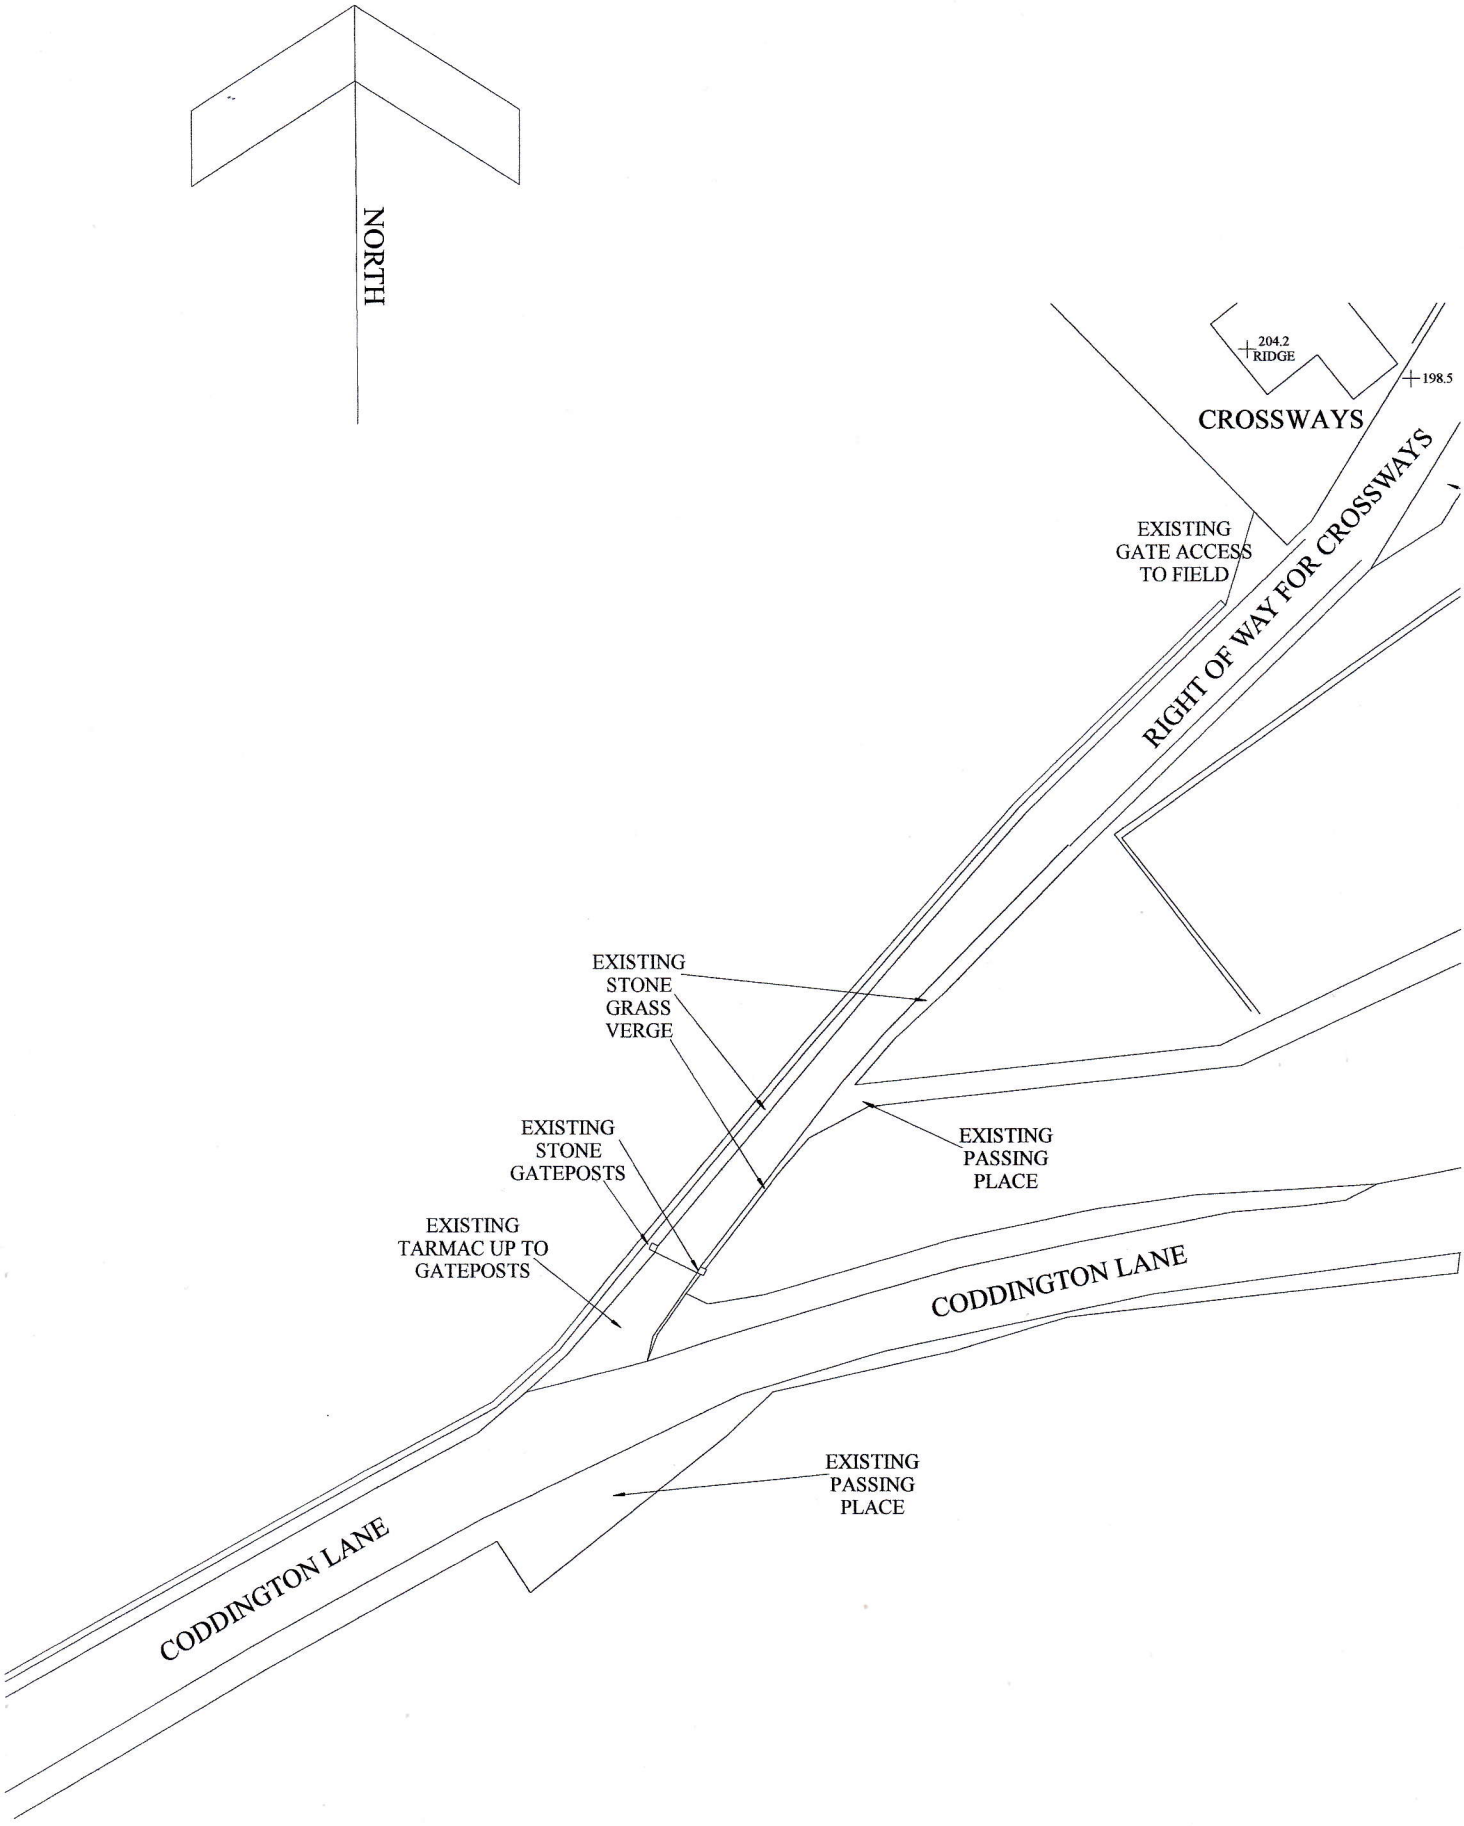

EXISTING ACCESS TO CODDINGTON LANE
Scale 1 : 500 (at paper size A4)