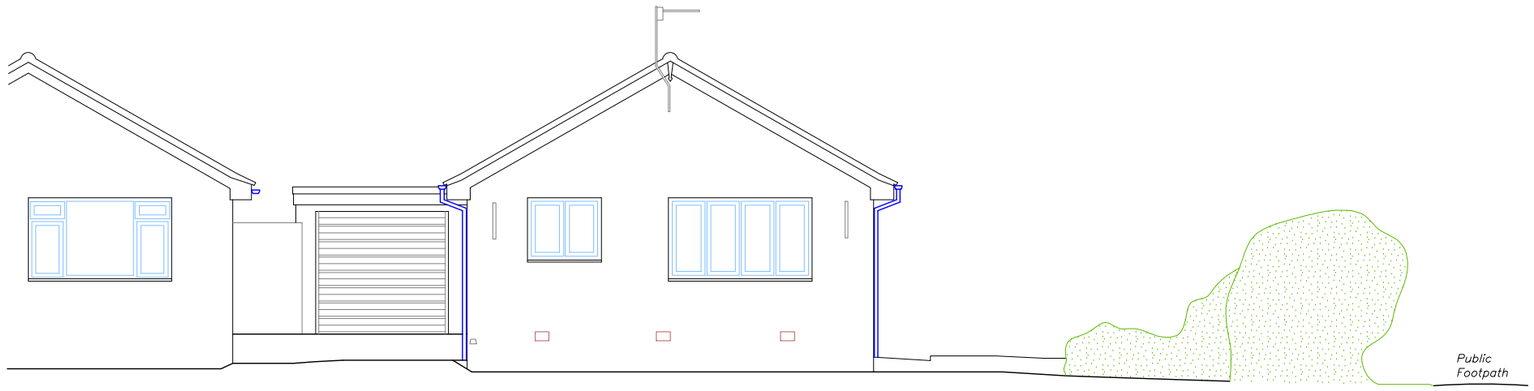

Datum: 126.00m.

Elevation 1. Front and street scene

EXISTING

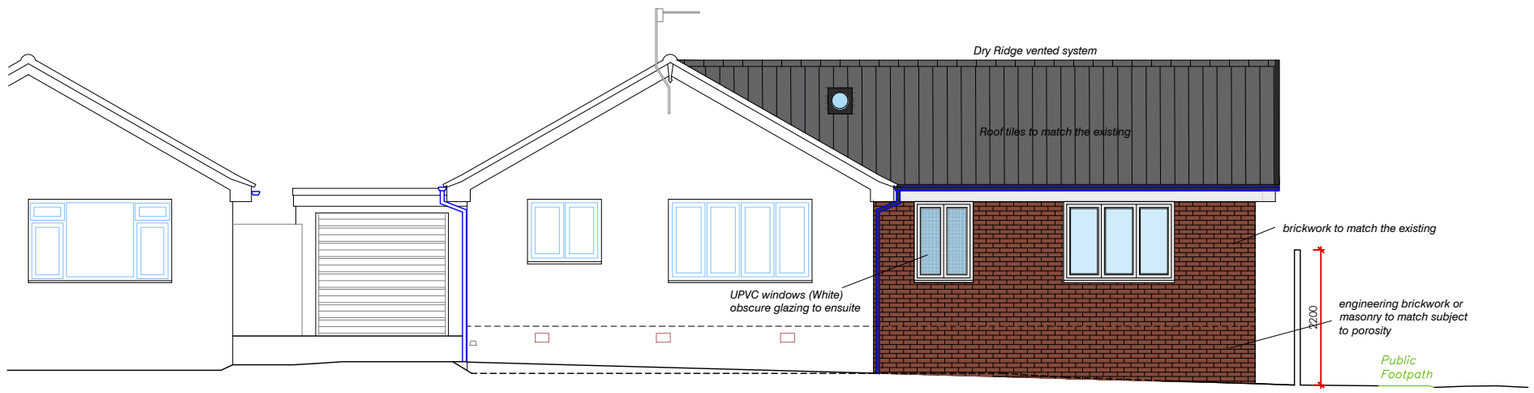

Datum: 126.00m.

Elevation 1. Front and street scene

PROPOSED

Scale 1:100

0 1 2 3 4 5 10

S.G ARCHITECTURAL DESIGN
Tel: 07817034426. sgarchitecturaldesign@gmail.com.
www.sgarchitecturaldesign.com

19 BLACKDEN CLOSE
BELPER DE56 0DL

EXISTING PROPOSED - FRONT ELEVATION

SG PROJECT NO.	PAPER SIZE	DRAWN BY
505	A3	SG

REVISION: PLANNING

SCALES: 1:100

Drawing measurements shall not be obtained by scaling. Verify all dimensions prior to construction. Immediately report any discrepancies on this document to SG ARCHITECTURAL DESIGN.

REV.	DESCRIPTION	DATE	BY	CHK'D