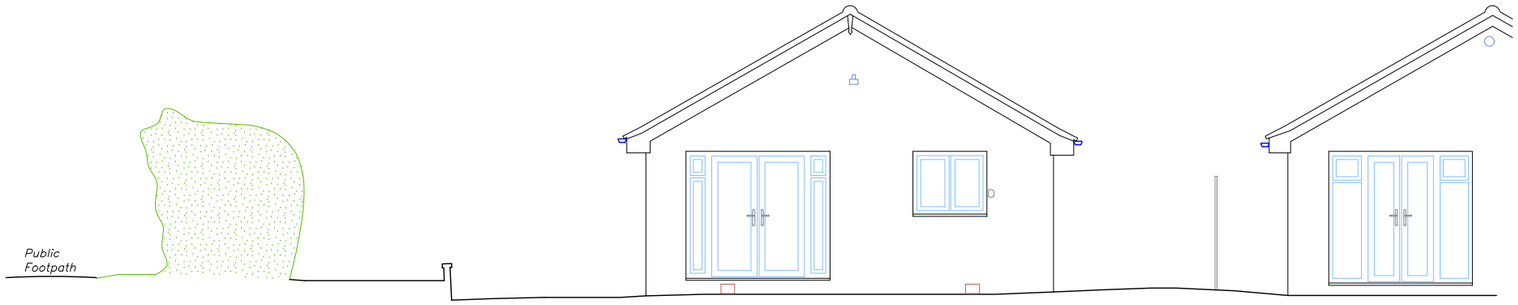

Datum: 126.00m.

Elevation 3. Rear Elevation

EXISTING

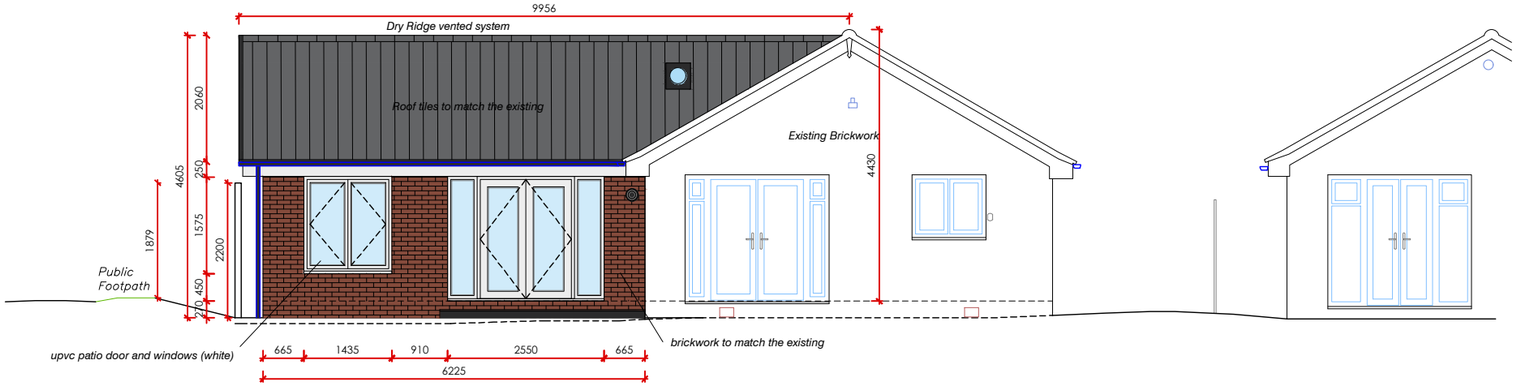

Datum: 126.00m.

Elevation 3. Rear Elevation

PROPOSED

Scale 1:100

0 1 2 3 4 5 10

S.G ARCHITECTURAL DESIGN
Tel: 07817034426. sgarchitecturaldesign@gmail.com.
www.sgarchitecturaldesign.com

19 BLACKDEN CLOSE
BELPER DE56 0DL

EXISTING PROPOSED - REAR ELEVATION

SG PROJECT NO.	PAPER SIZE	DRAWN BY
505	A3	SG
REVISION	SCALES	
PLANNING	1:100	

Drawing measurements shall not be obtained by scaling. Verify all dimensions prior to construction. Immediately report any discrepancies on this document to SG ARCHITECTURAL DESIGN.

REV.	DESCRIPTION	DATE	BY	CHKD