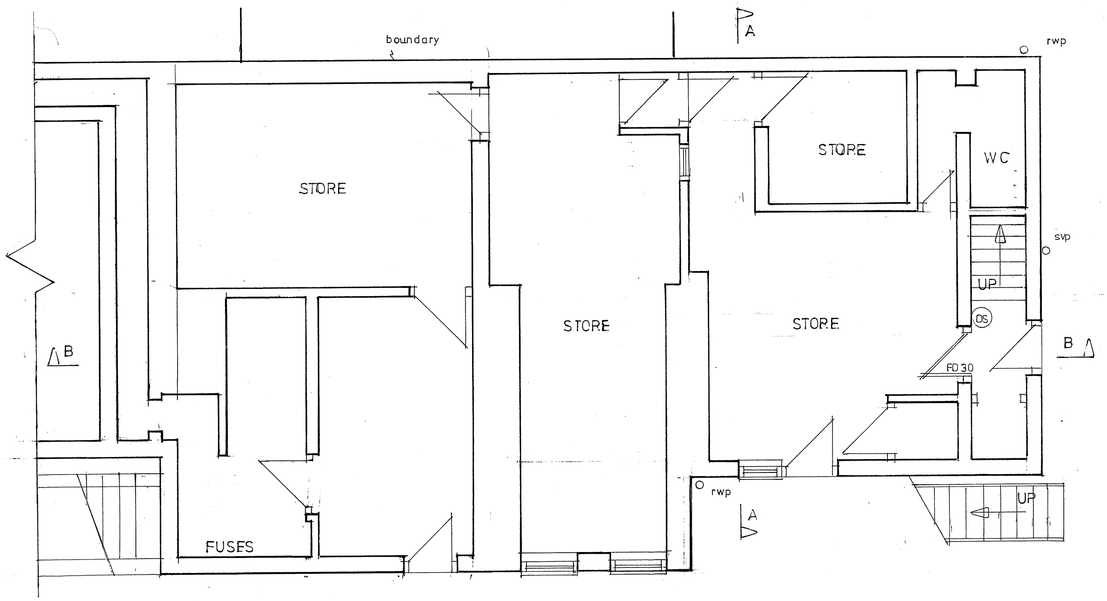

PROPOSED GROUND FLOOR LAYOUT
SCALE 1/50

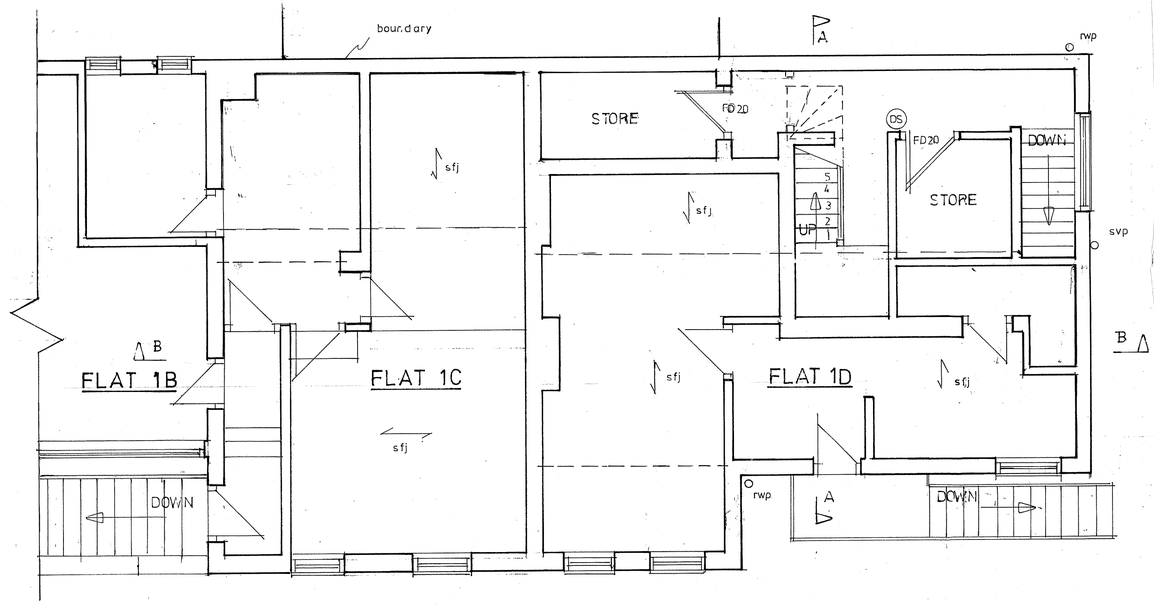

PROPOSED FIRST FLOOR LAYOUT
SCALE 1/50

CLIENT:	Mr & Mrs W. Wilkins 14 Abbott Road Alfreton Derbyshire DE55 7HD
LOCATION	Flat 1E Shaw Street Riddings Derbyshire DE55 4EY
PROPOSAL:	Conversion of existing second floor office to a three bedroom flat
DATE: October 2025	SCALE: 1: 50 .
DRAWING NUMBER:	RS/RW/10/25/02
TITLE:	Proposed floor layouts. Sections through proposal.

REVISIONS	DATE	SIG

rob shephard
building consultant
9 Teesdale Road, Sherwood,
Nottingham, NG51DA.
Tele: 07968 778764.
email: robshephard2@outlook.com

All measurements to be checked on site do not scale from this drawing This drawing is copyrighted and may not be altered, traced, photographed, electronically copied or used for any purpose other than that for which it is issued, without written permission from Rob Shephard

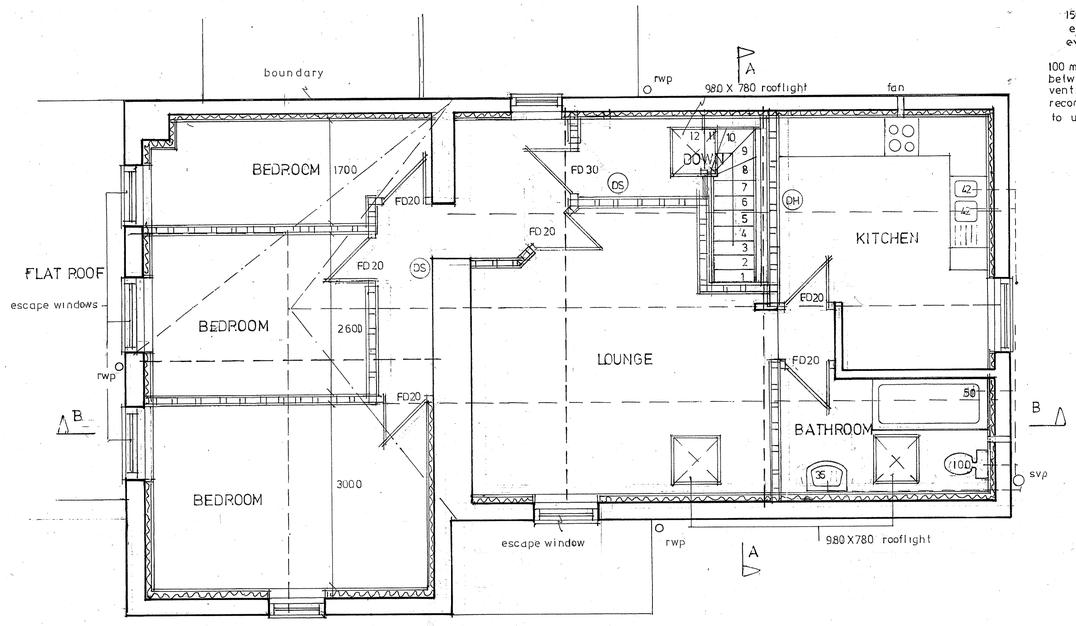

PROPOSED SECOND FLOOR
SCALE 1/50

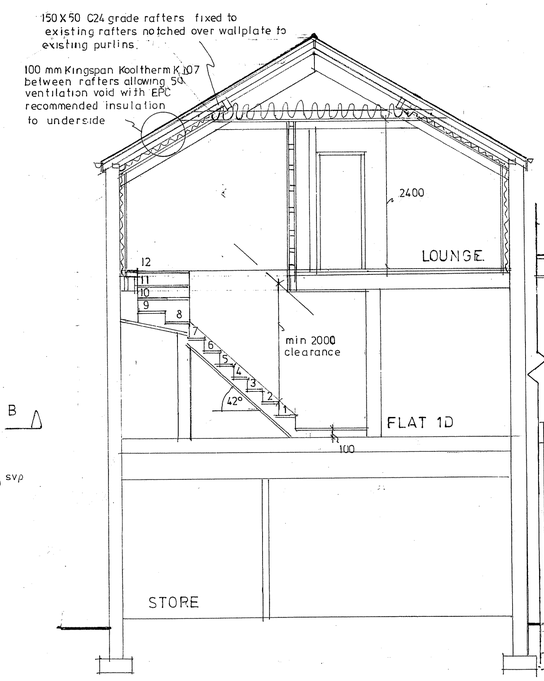

PROPOSED SECTION AA
SCALE 1/50

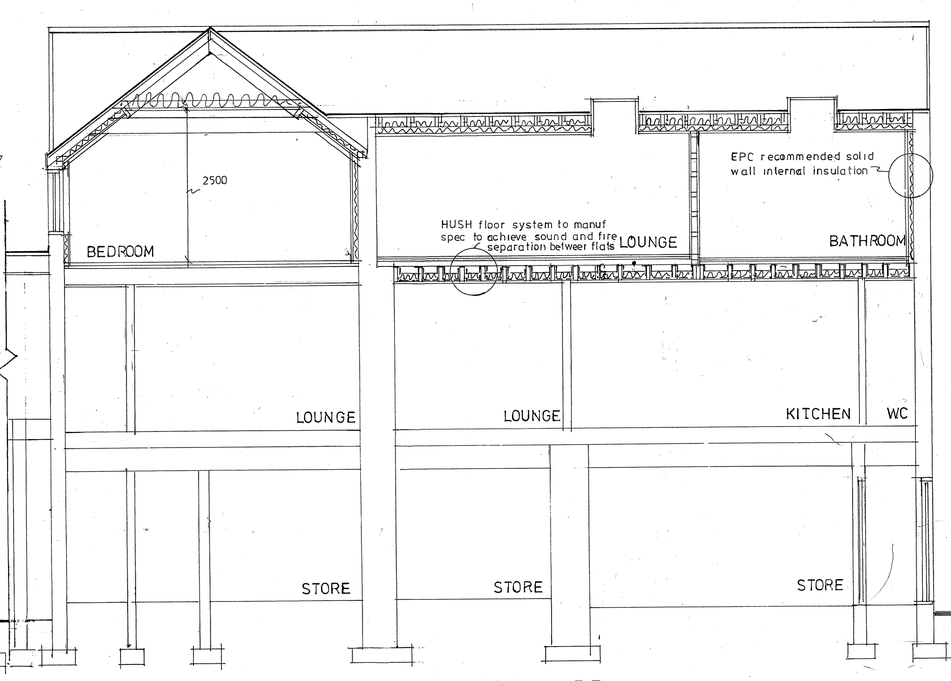

PROPOSED SECTION BB
SCALE 1/50