


PLAN KEY:

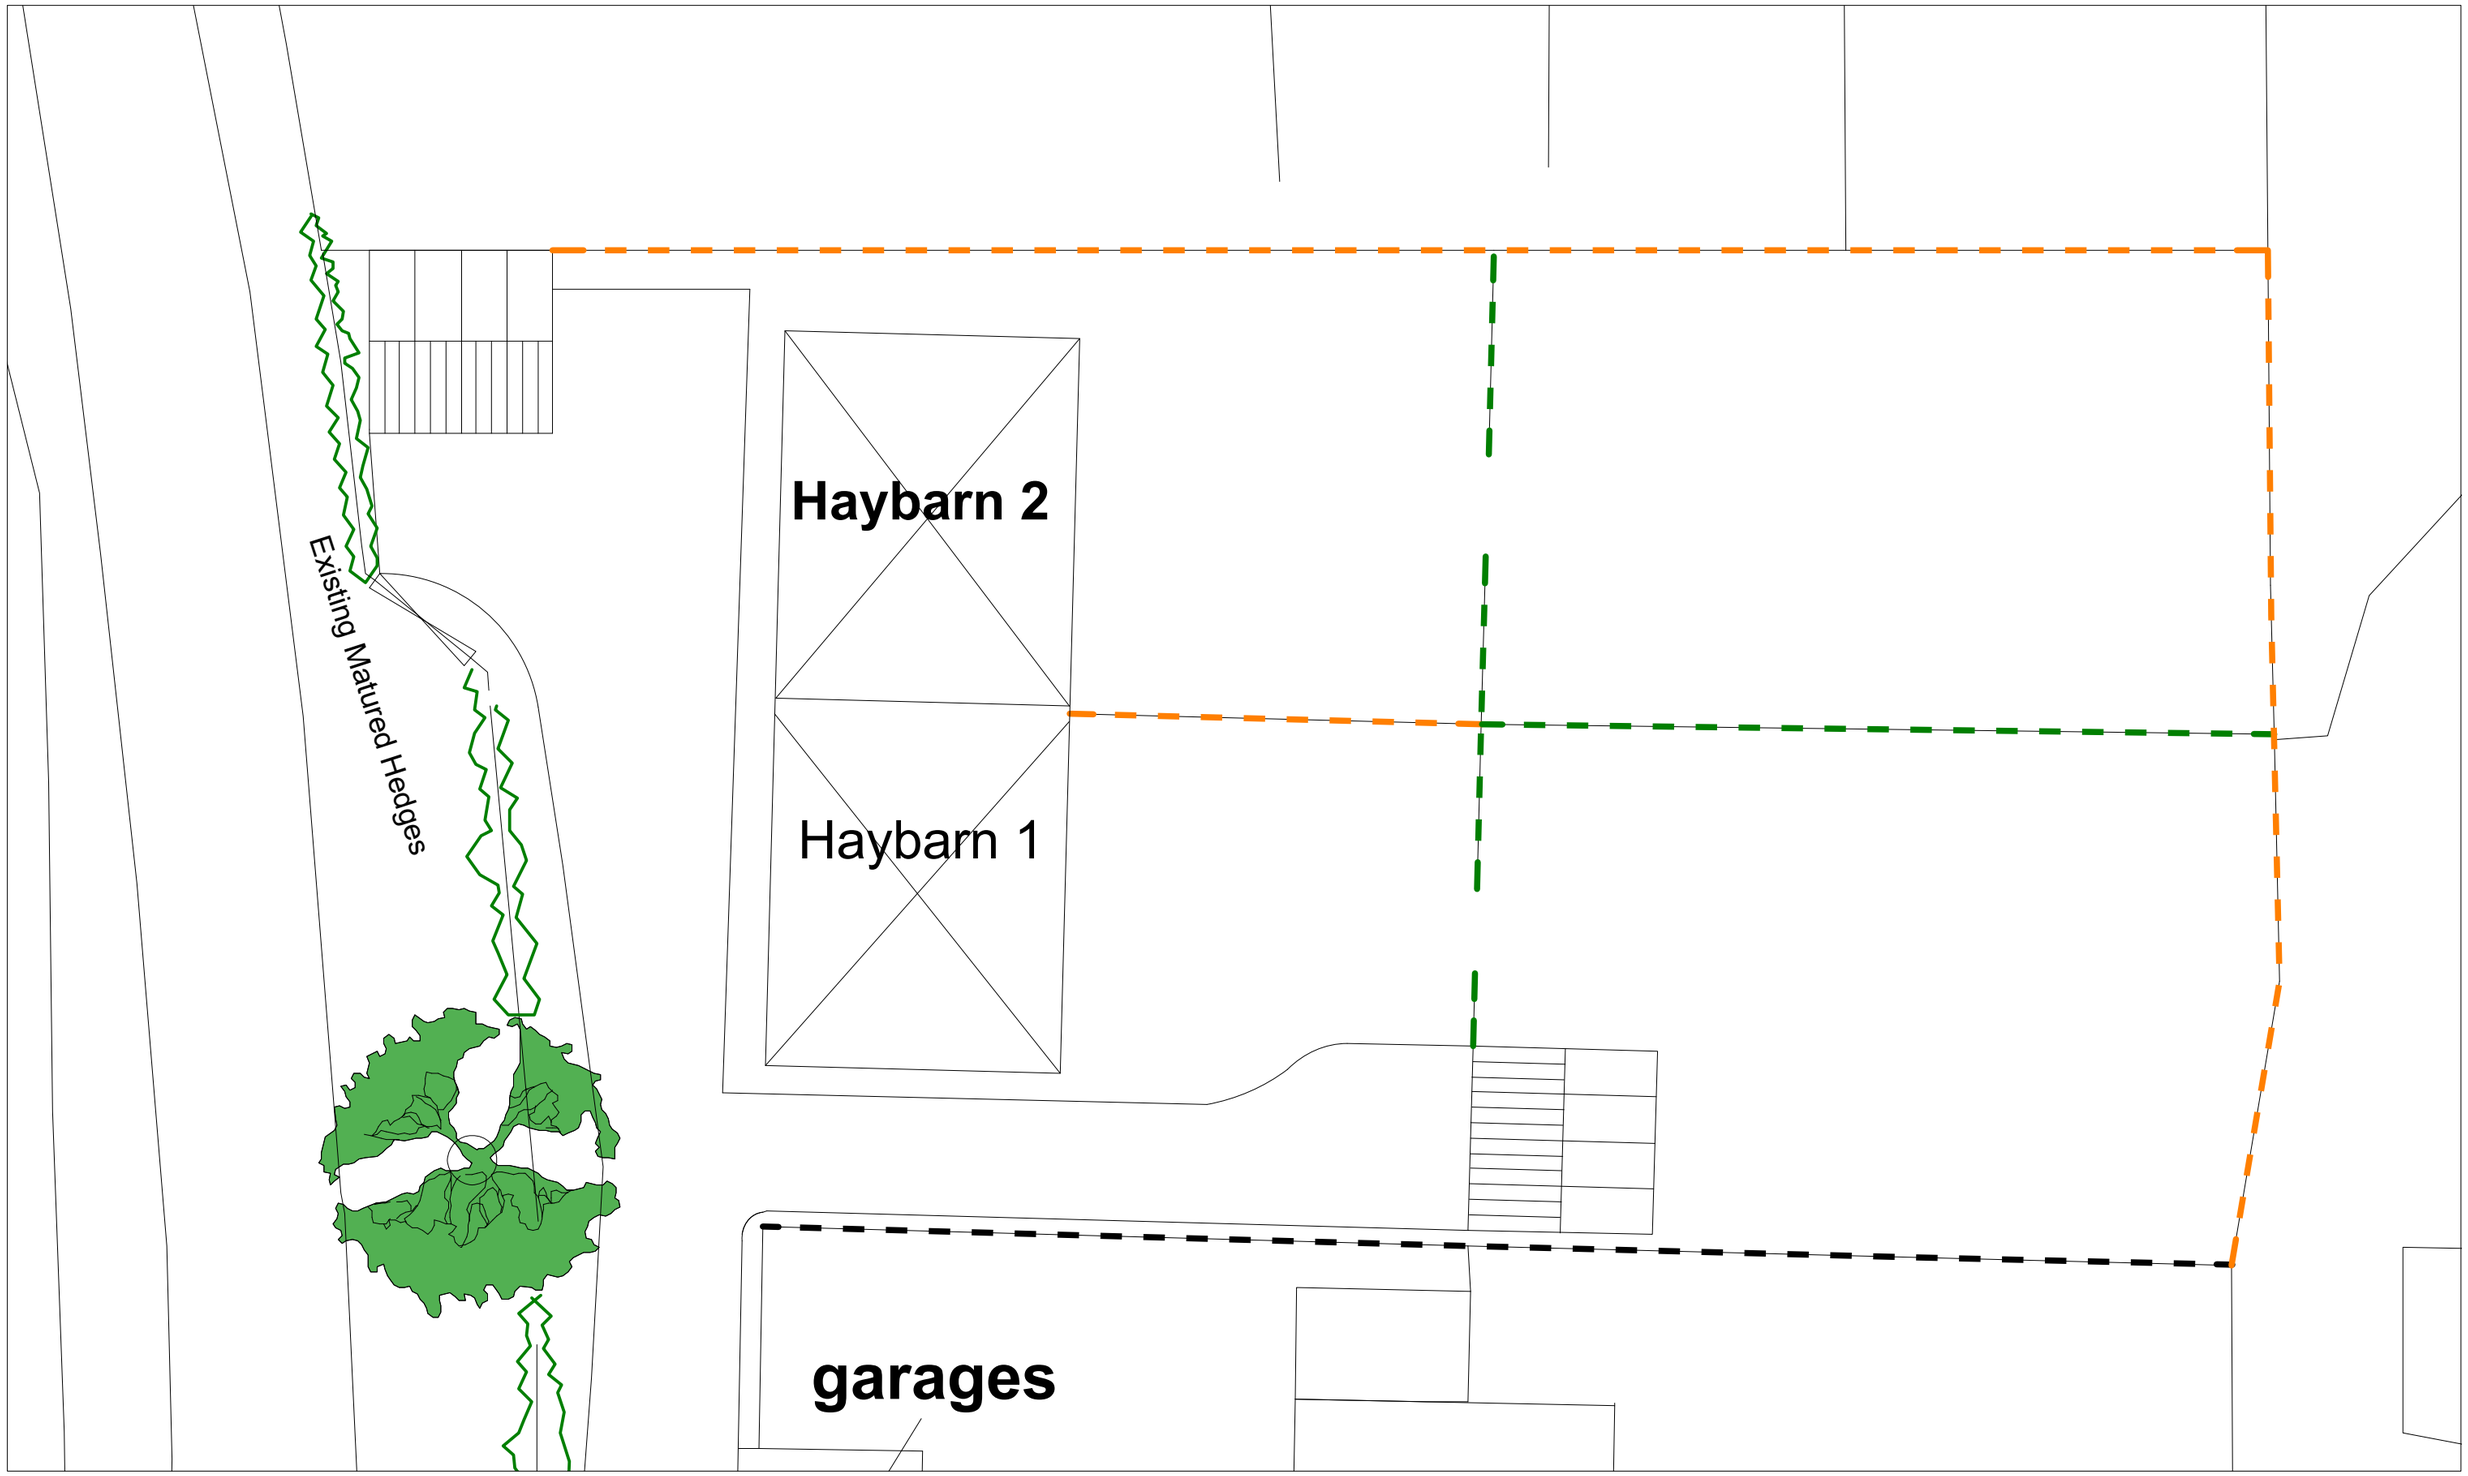

Existing Feather Board Fence 1.8m high



Proposed Feather Board Fence 1.8m high



Proposed Log Post and Rail Fence 1.2m high

PROJECT NAME:
Highfields Farm

ALL RIGHTS RESERVED. THE COPYRIGHT OF THIS DRAWING (INCLUDING ALL ATTACHED AND INCORPORATED DOCUMENTS) IS THE PROPERTY OF THE COMPANY. NEITHER THE FORM OR ANY PART OF IT MAY BE USED OR REPRODUCED BY ANY METHOD WHATSOEVER OR INCORPORATED BY REFERENCE OR IN ANY MANNER WHATSOEVER IN ANY OTHER DOCUMENT WITHOUT THE PRIOR WRITTEN CONSENT OF THE COMPANY

CLIENT:

REVISIONS

PROJECT ADDRESS:
Highfields Farm Agricultural Unit
Mugginton Lane DE6 4PJ

SHEET NAME:
Proposed Site Boundary Treatment Plan

SCALE on A3: 1:200 | DATE: 28.11.25

DRAWN:

PROJECT STATUS: PLANNING

Project No. 020 - | Sheet No. A050 | REVISION