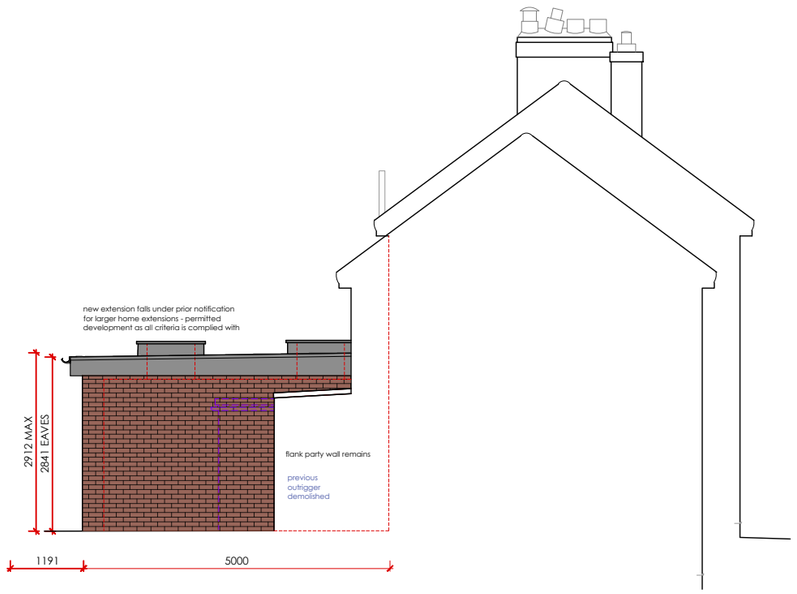

Datum: 130.00m.

Elevation lhs party wall - proposed

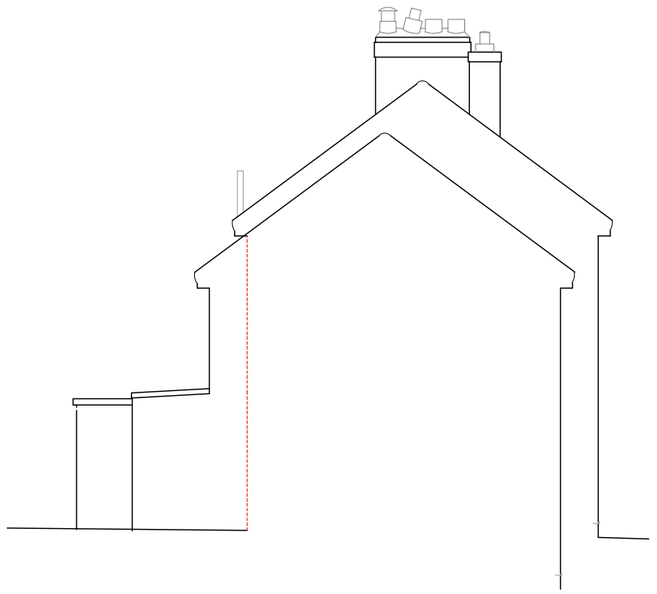

Datum: 130.00m.

Elevation lhs party wall - existing

Scale 1:100

0 1 2 3 4 5 10

S.G ARCHITECTURAL DESIGN
Tel: 07817034426. sgarchitecturaldesign@gmail.com.
www.sgarchitecturaldesign.com

20 Church St Fritchley Belper DE56 2FQ

EXISTING AND PROPOSED RHS - PARTY WALL ELEVATION

SG PROJECT NO	PAPER SIZE	DRAWN BY
505	A3	SG
REVISION	SCALE@	
PLANNING	1:100	

Drawing measurements shall not be obtained by scaling. Verify all dimensions prior to construction. Immediately report any discrepancies on this document to SG ARCHITECTURAL DESIGN.

REV.	DESCRIPTION	DATE	BY	CHK'D