



Datum: 130.00m.
Elevation 1.

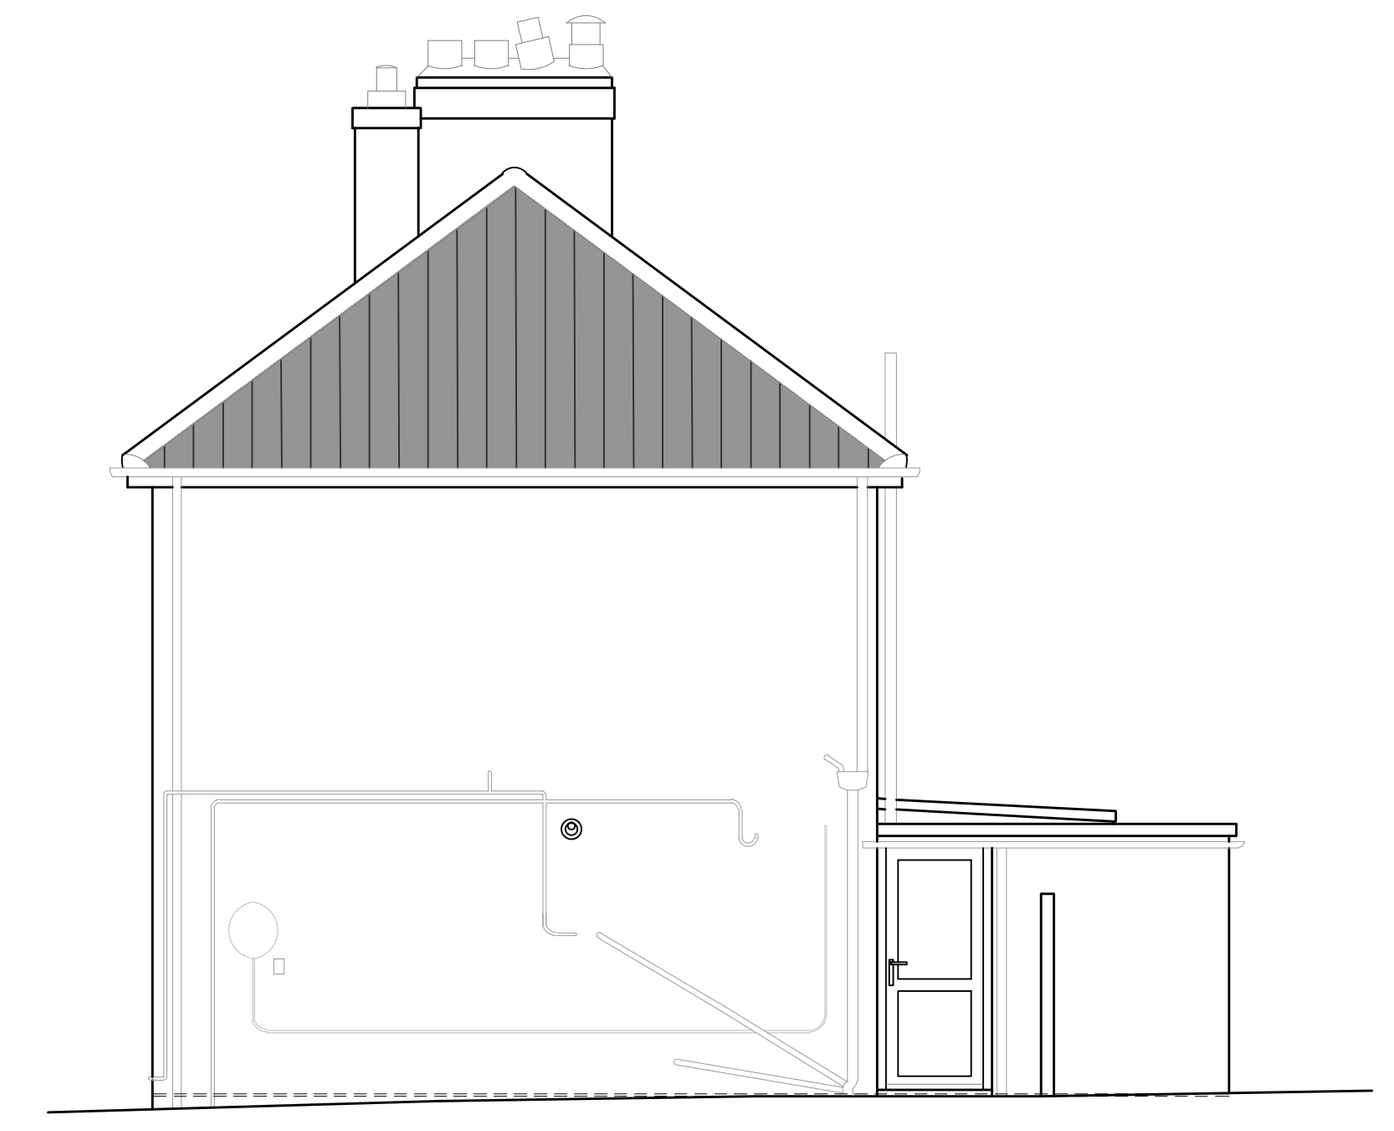

Datum: 130.00m.
Elevation 2.

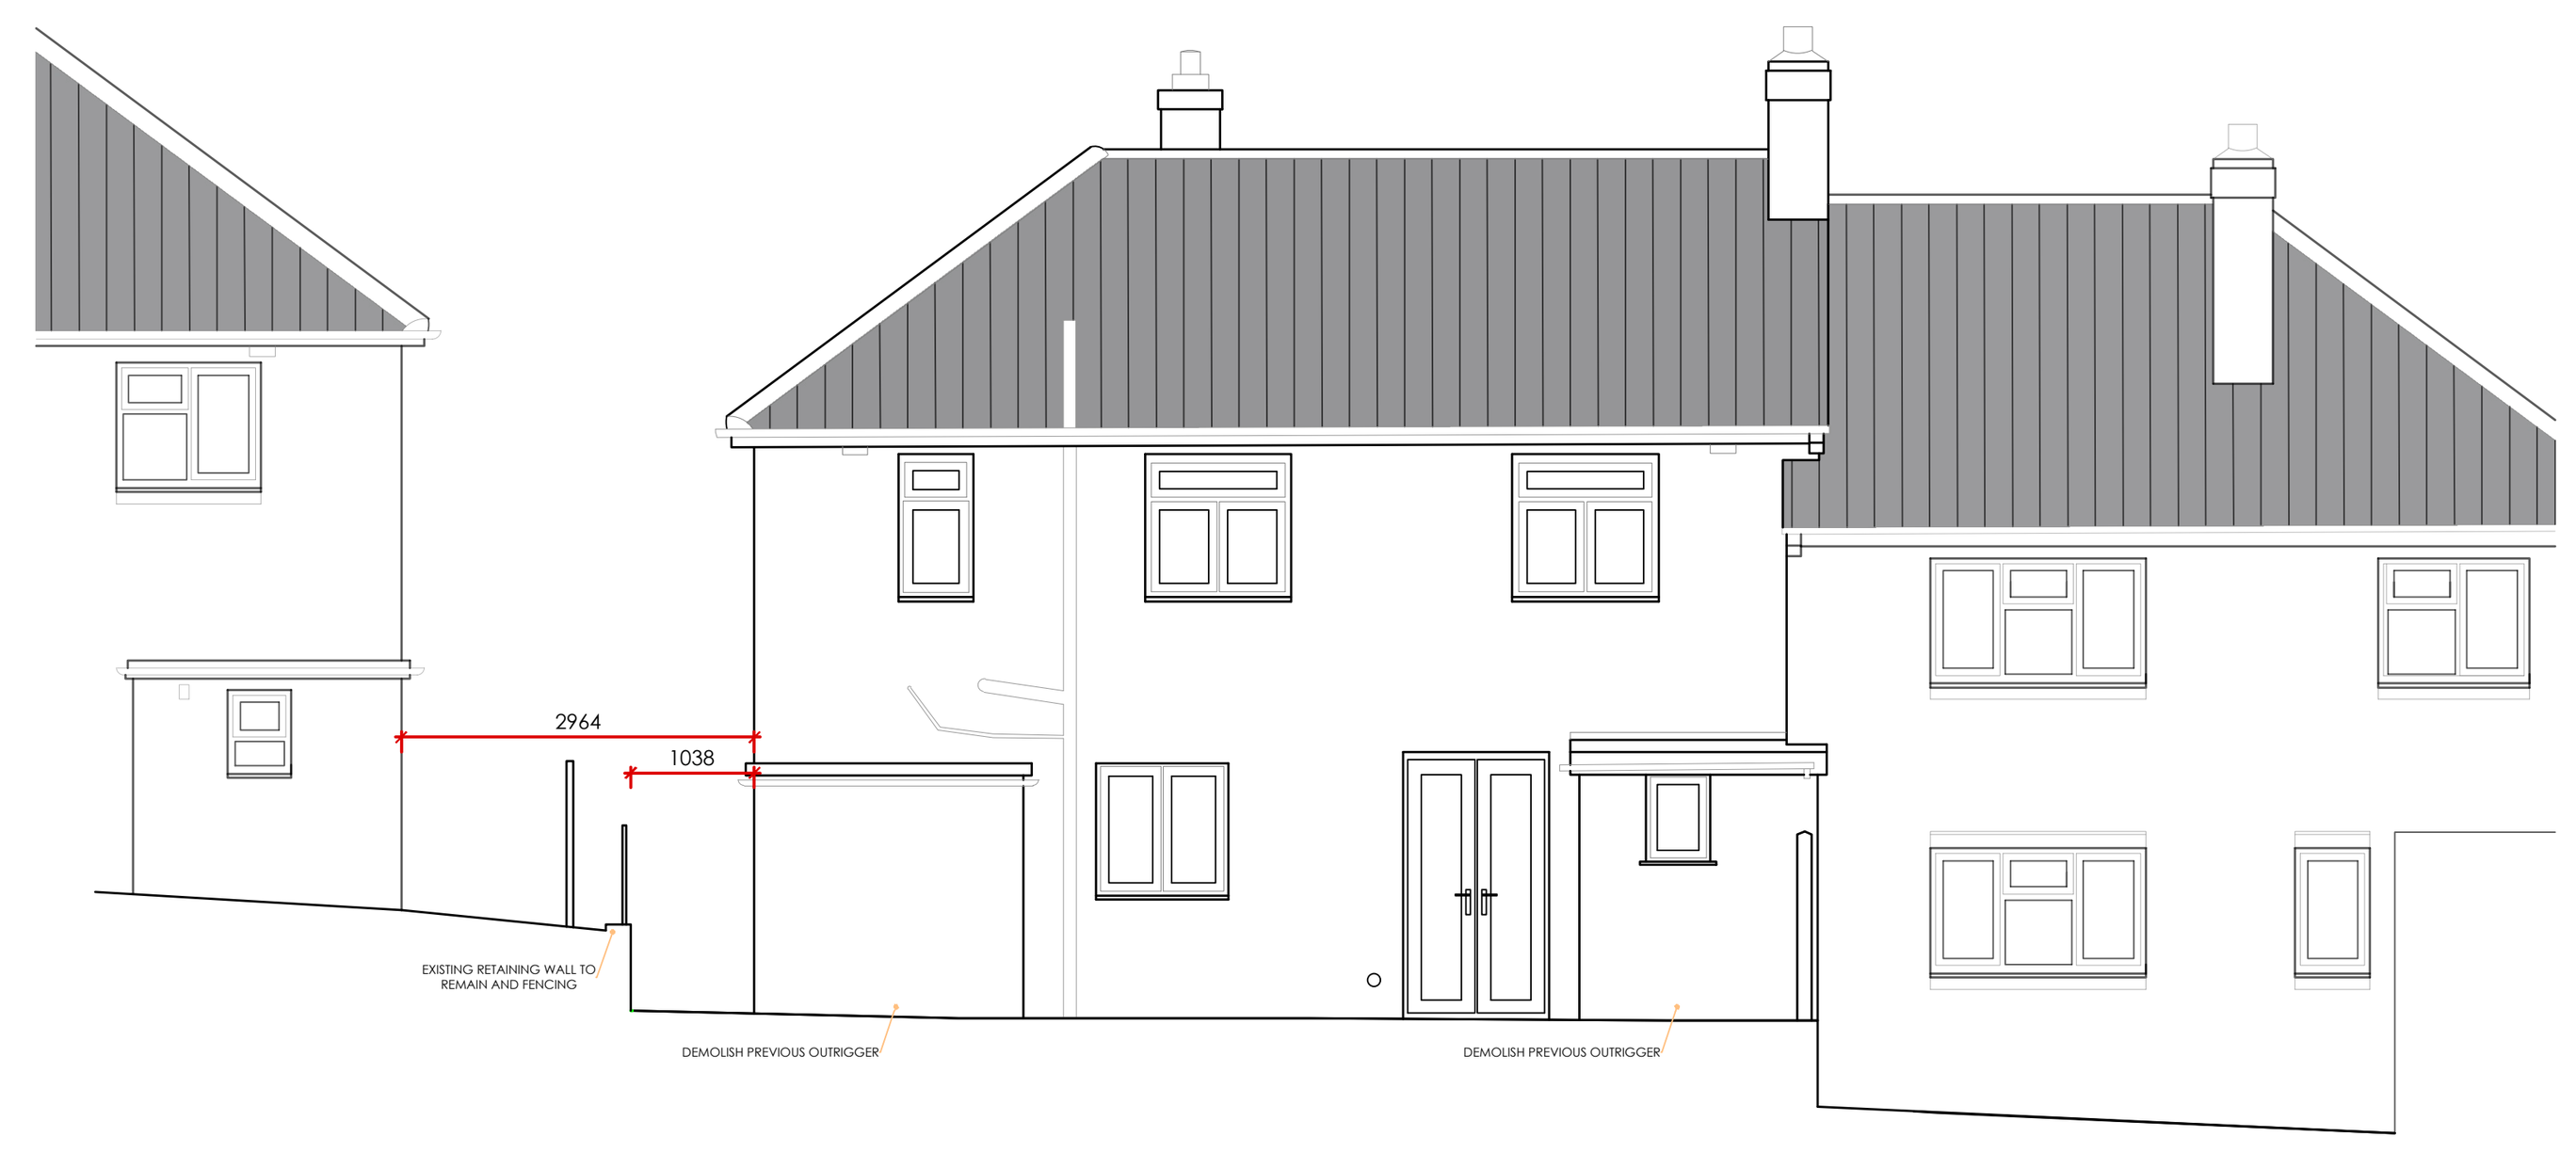

Datum: 130.00m.
Elevation 3.

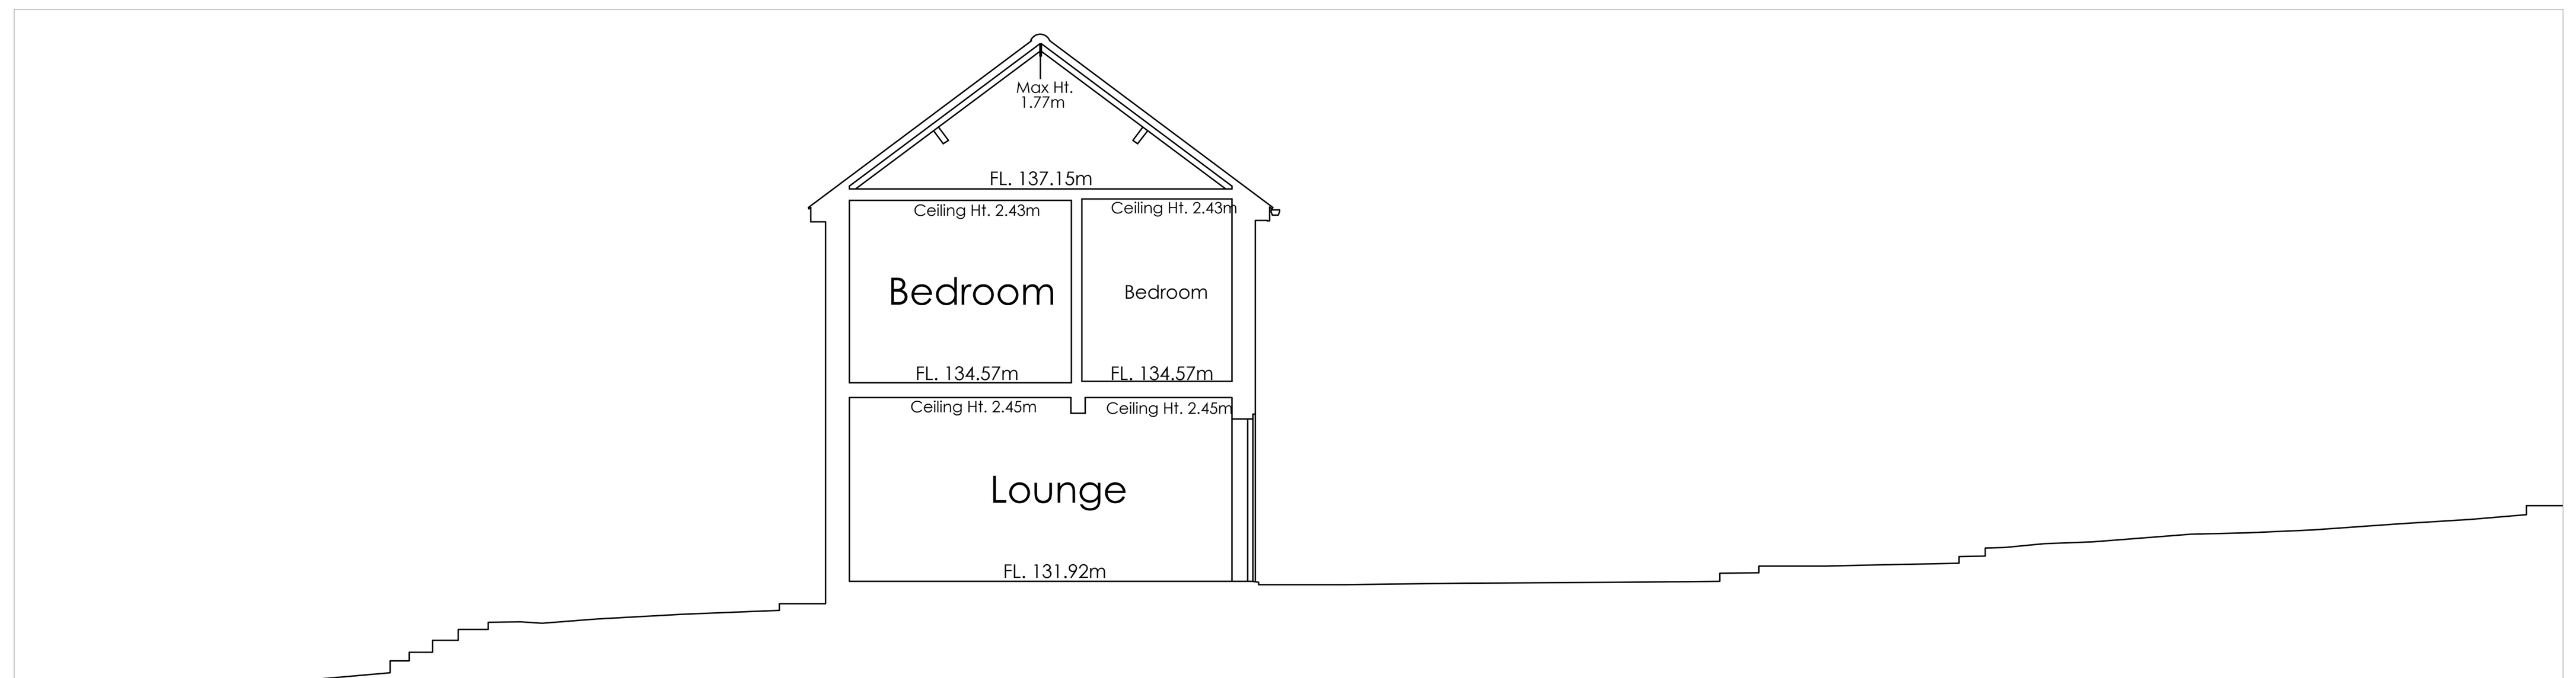

Datum: 128.00m.
Section A.

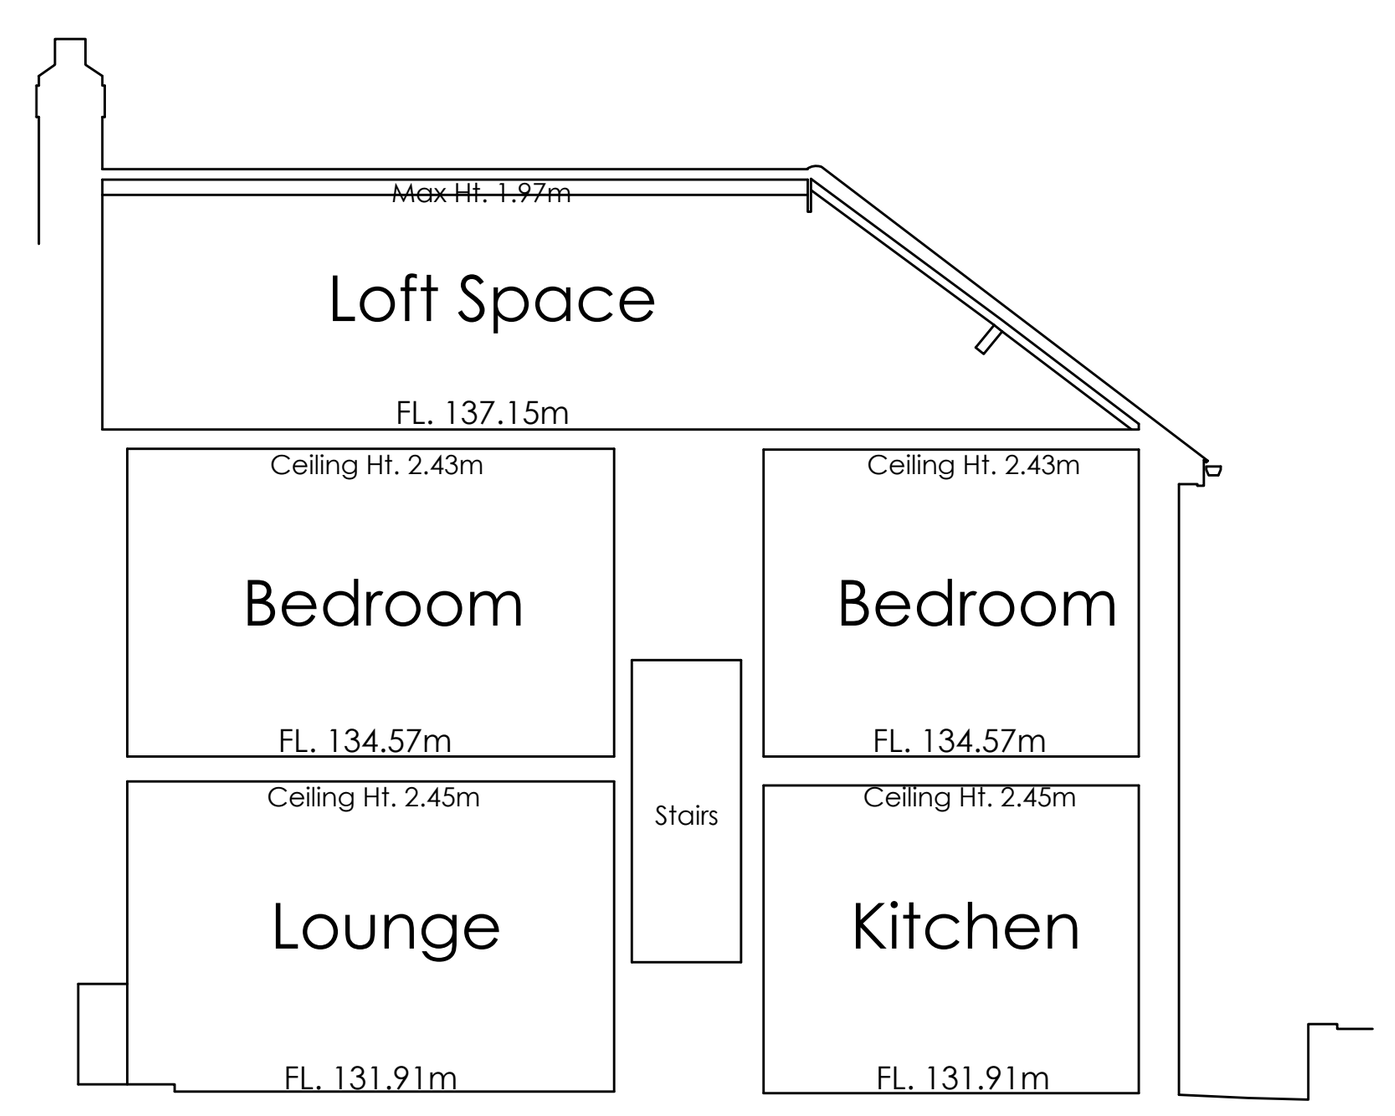

Datum: 130.00m.
Section B.

S.G ARCHITECTURAL DESIGN
Tel: 07817034426. sgarchitecturaldesign@gmail.com.
www.sgarchitecturaldesign.com

20 Church St Fritchley
Belper DE56 2FQ

EXISTING BLOCK PLAN - ELEVATIONS AND SECTIONS

SG PROJECT NO.	PAPER SIZE	DRAWN BY
505	A1	SG
REVISION: PLANNING	SCALE(S): 1:100	

Drawing measurements shall not be obtained by scaling. Verify all dimensions prior to construction. Immediately report any discrepancies on this document to SG ARCHITECTURAL DESIGN.

REV.	DESCRIPTION	DATE	BY	CHK'D