

Datum: 130.00m.

Elevation 1.

FRONT NO CHANGE

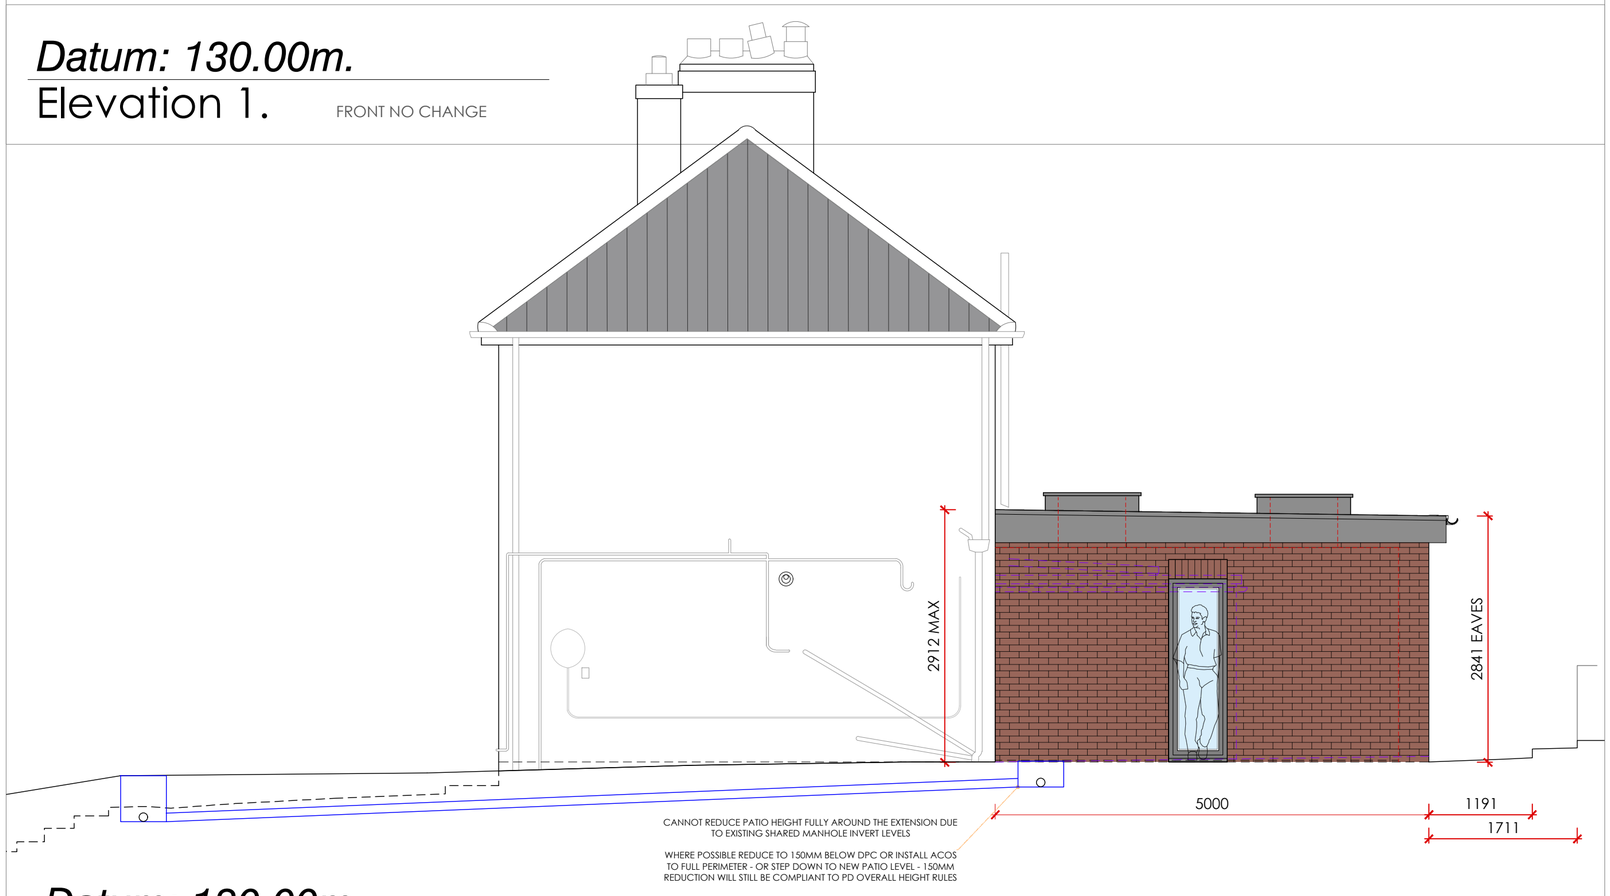

Datum: 130.00m.

Elevation 2.

RIGHT HAND SIDE

Scale 1:50

0 1 2 3 4 5

S.G ARCHITECTURAL DESIGN
Tel: 07817034426. sgarchitecturaldesign@gmail.com.
www.sgarchitecturaldesign.com

20 Church St Fritchley
Belper DE56 2FQ

PROPOSED ELEVATIONS FRONT - RHS

SG PROJECT NO.	PAPER SIZE	DRAWN BY
505	A2	SG
REVISION	SCALES 1:50	
PLANNING		

Drawing measurements shall not be obtained by scaling. Verify all dimensions prior to construction. Immediately report any discrepancies on this document to SG ARCHITECTURAL DESIGN.

REV.	DESCRIPTION	DATE	BY	CHKD