Scale 1:100

0 1 2 3 4 5 10

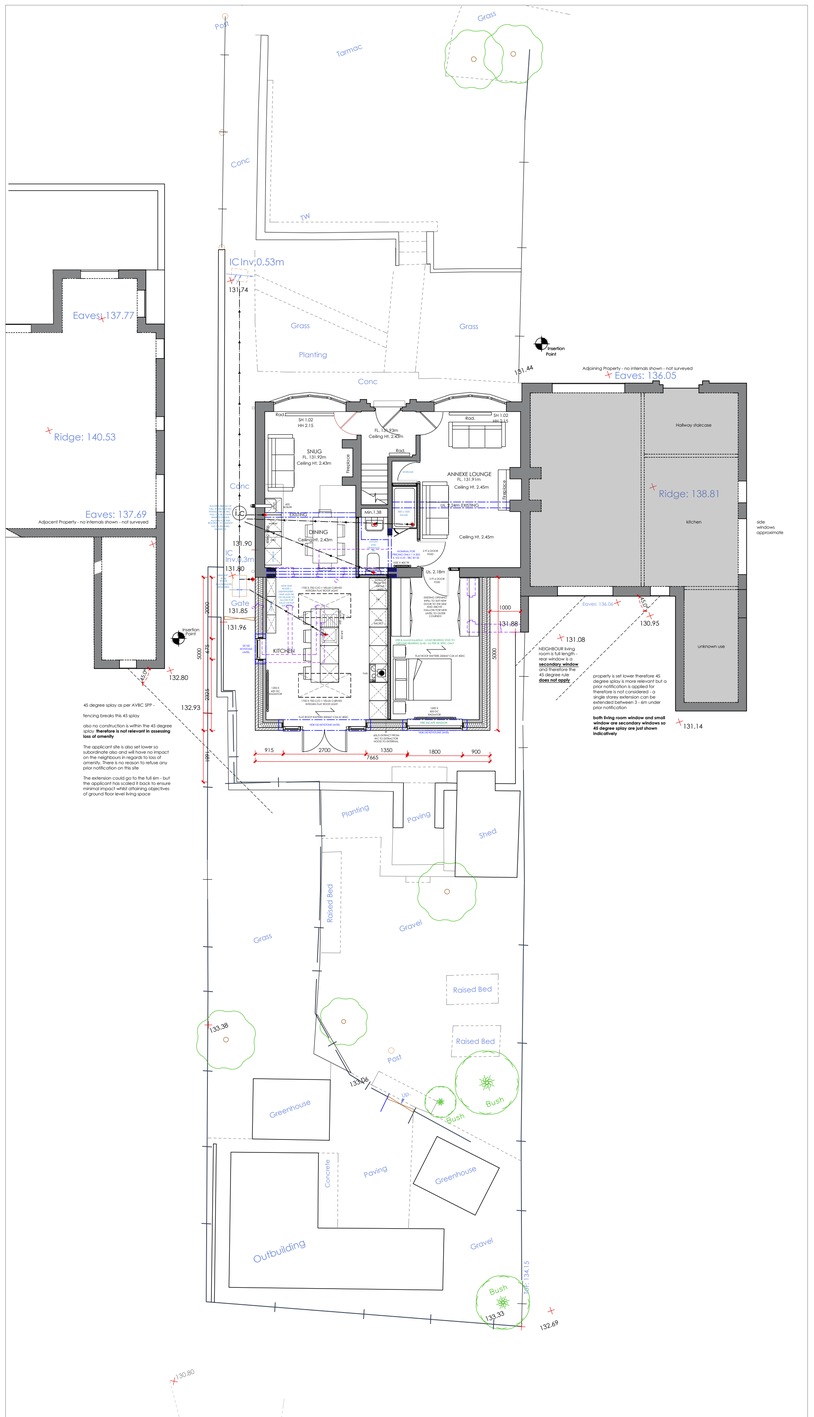



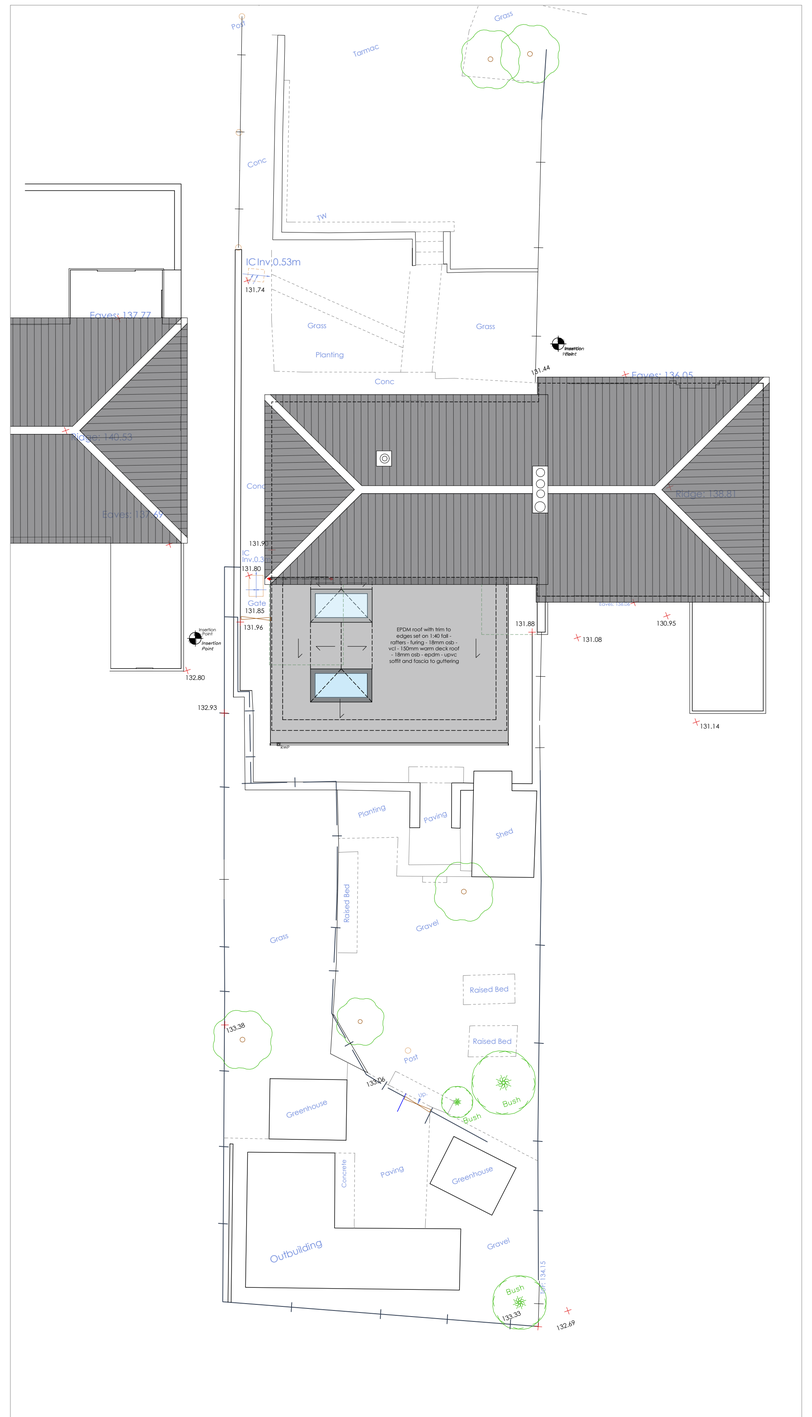

GROUND FLOOR

FIRST FLOOR

ROOF PLAN

N

S.G ARCHITECTURAL DESIGN
Tel: 07817034426, sgarchitecturaldesign@gmail.com,
www.sgarchitecturaldesign.com

20 Church St Fritchley
Belper DE56 2FQ

PROPOSED GF FF AND ROOF PLANS INC. SITE PLAN

JOB NO	PAPER	DRAWN
505	A1	SG
STATUS	SCALE	
PLANNING	1:100	

Drawing measurements shall not be obtained by scaling. Verify all dimensions prior to construction. Immediately report any discrepancies on this document to SG ARCHITECTURAL DESIGN.

REV.	DESCRIPTION	DATE	BY	CHK'D