
PROPOSED GROUND FLOOR PLAN
SCALE 1:100

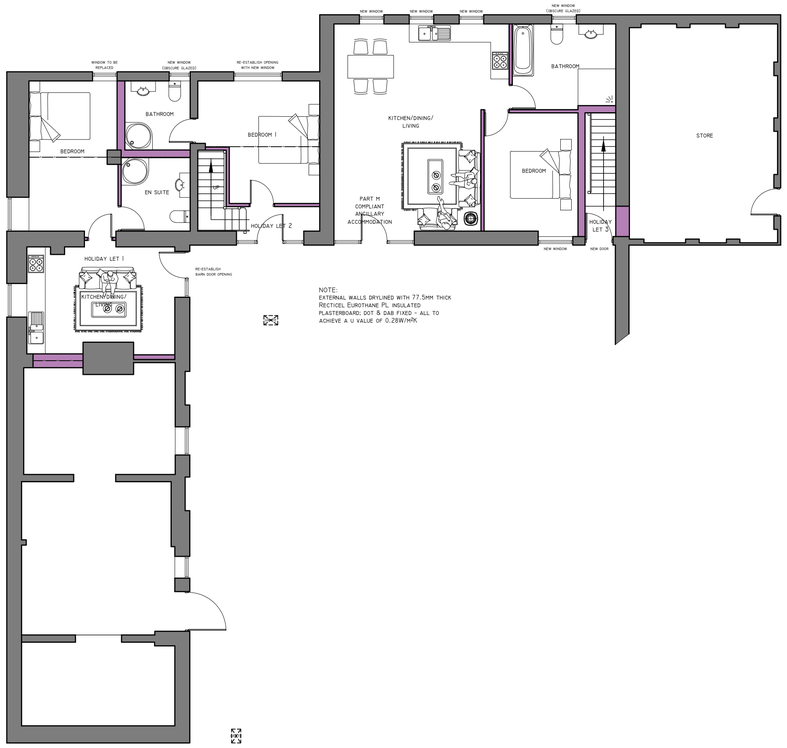


PROPOSED FIRST FLOOR PLAN
SCALE 1:100



TYPICAL WINDOW & DOOR SECTIONS
SCALE 1:20

© Crown Copyright. All rights reserved. License no. 100019980
Obtained from www.centremapslive.com

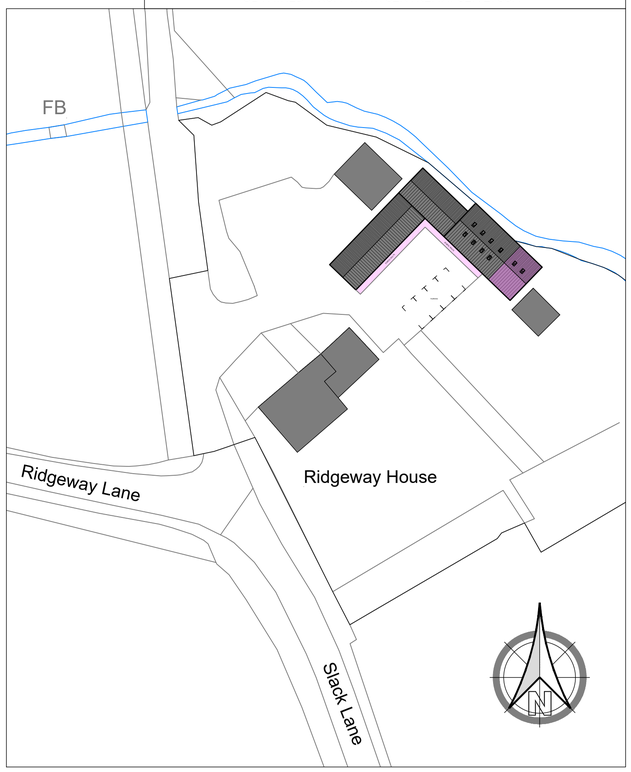


PROPOSED SITE BLOCK PLAN
SCALE 1:500


PROPOSED ELEVATIONS
SCALE 1:100




FRONT

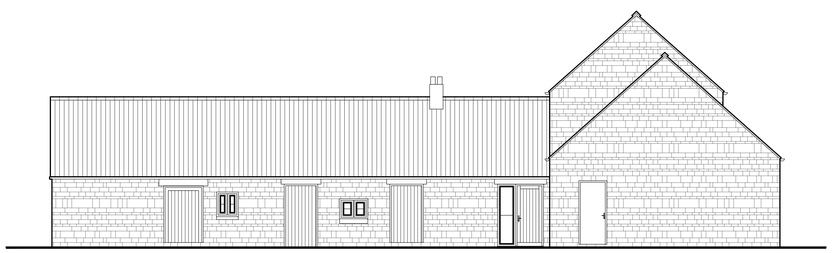


SIDE

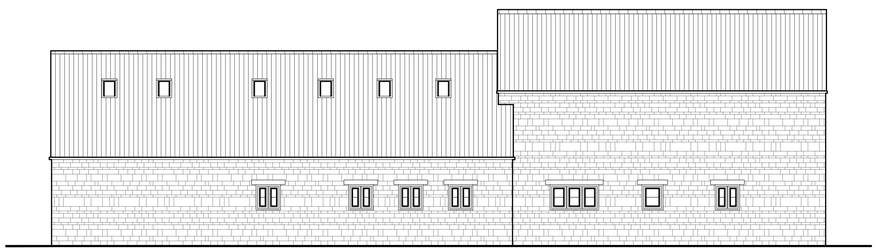

REAR

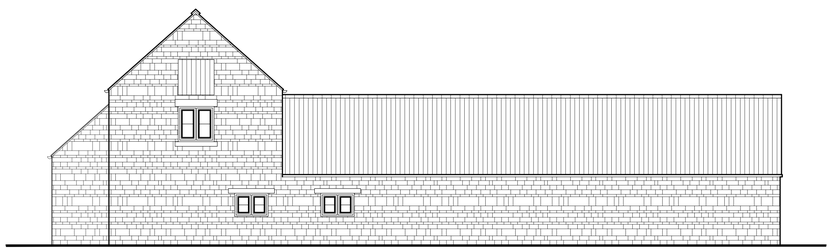

SIDE

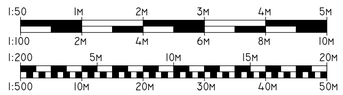

REVISIONS

PAUL GAUGHAN
BUILDING CONSULTANTS
Unit E14, Langham Park Industrial Estate, Lows Lane
Stanton by Dale, Ilkeston DE7 4RJ
Phone 0115 9324010
E-mail: info@paul-gaughan.co.uk
Web: www.paul-gaughan.co.uk

CLIENT
-

LOCATION
RIDGEWAY HOUSE,
RIDGEWAY LANE, BELPER,
DERBYSHIRE, DE56 2JT

PROJECT
ALTERATIONS TO OUTBUILDINGS

TITLE
PROPOSED FLOOR LAYOUTS, ELEVATIONS & SBP

PAPER SIZE	SCALE	DATE
ISO A1 (594.00 x 841.00 MM)	1:500, 1:100	OCT 2025

DRAWING NUMBER	REVISION
JG/BD/2025/197/02	-

Scales are correct at time of plotting however please note that distortion can occur during copying. This drawing is copyright and may not be altered, traced, photographed, electronically copied or used for any purpose other than for which it is issued, without written permission from Mr. Gaughan. Check all dimensions on site. Any discrepancies should be reported to the designer before works proceed. Hatching is a representation of materials only.