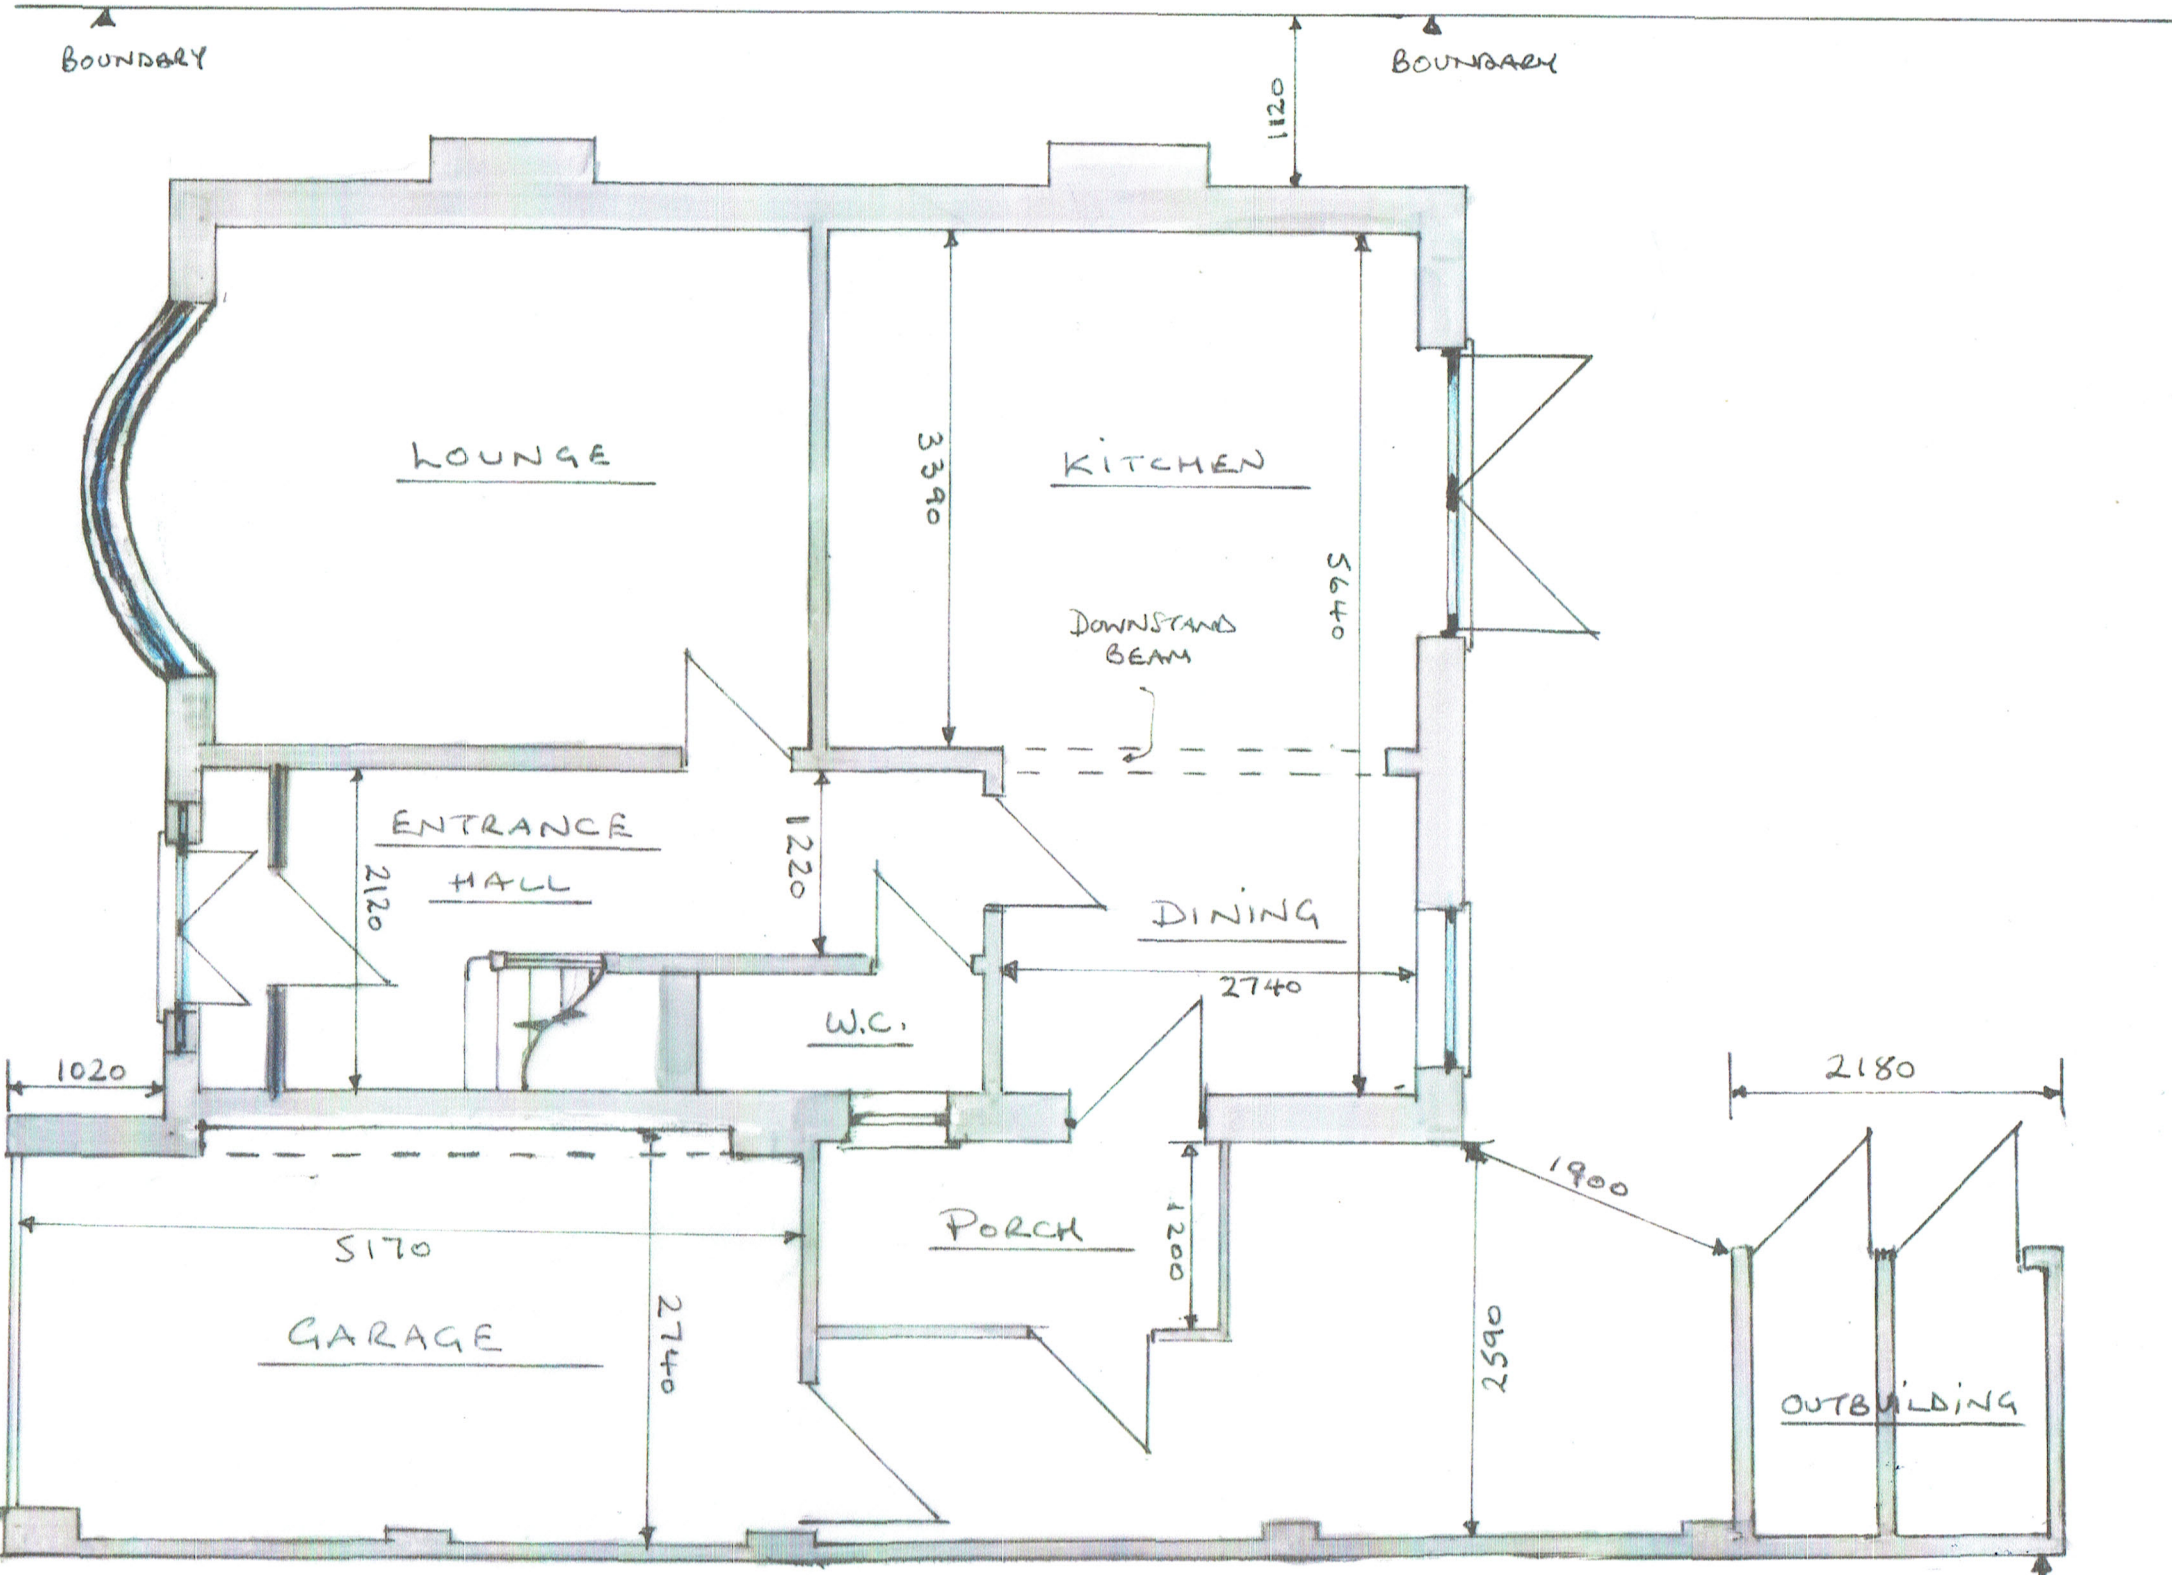


SCALE

0 1 2 3 4 5

1:100 @ A3

0 0.5 1 1.5 2 2.5 3

1:50 @ A3

EXISTING GROUND FLOOR PLAN.	SINGLE STOREY SIDE/FRONT EXTENSION	DAVE & CLAIRE ELLIS
248 CROMFORD ROAD LANGLEY MILL.	SCALE 1:50	DATE NOVEMBER 2025
		DRG. REF. HBD-25-304-01

Hewings Building Design