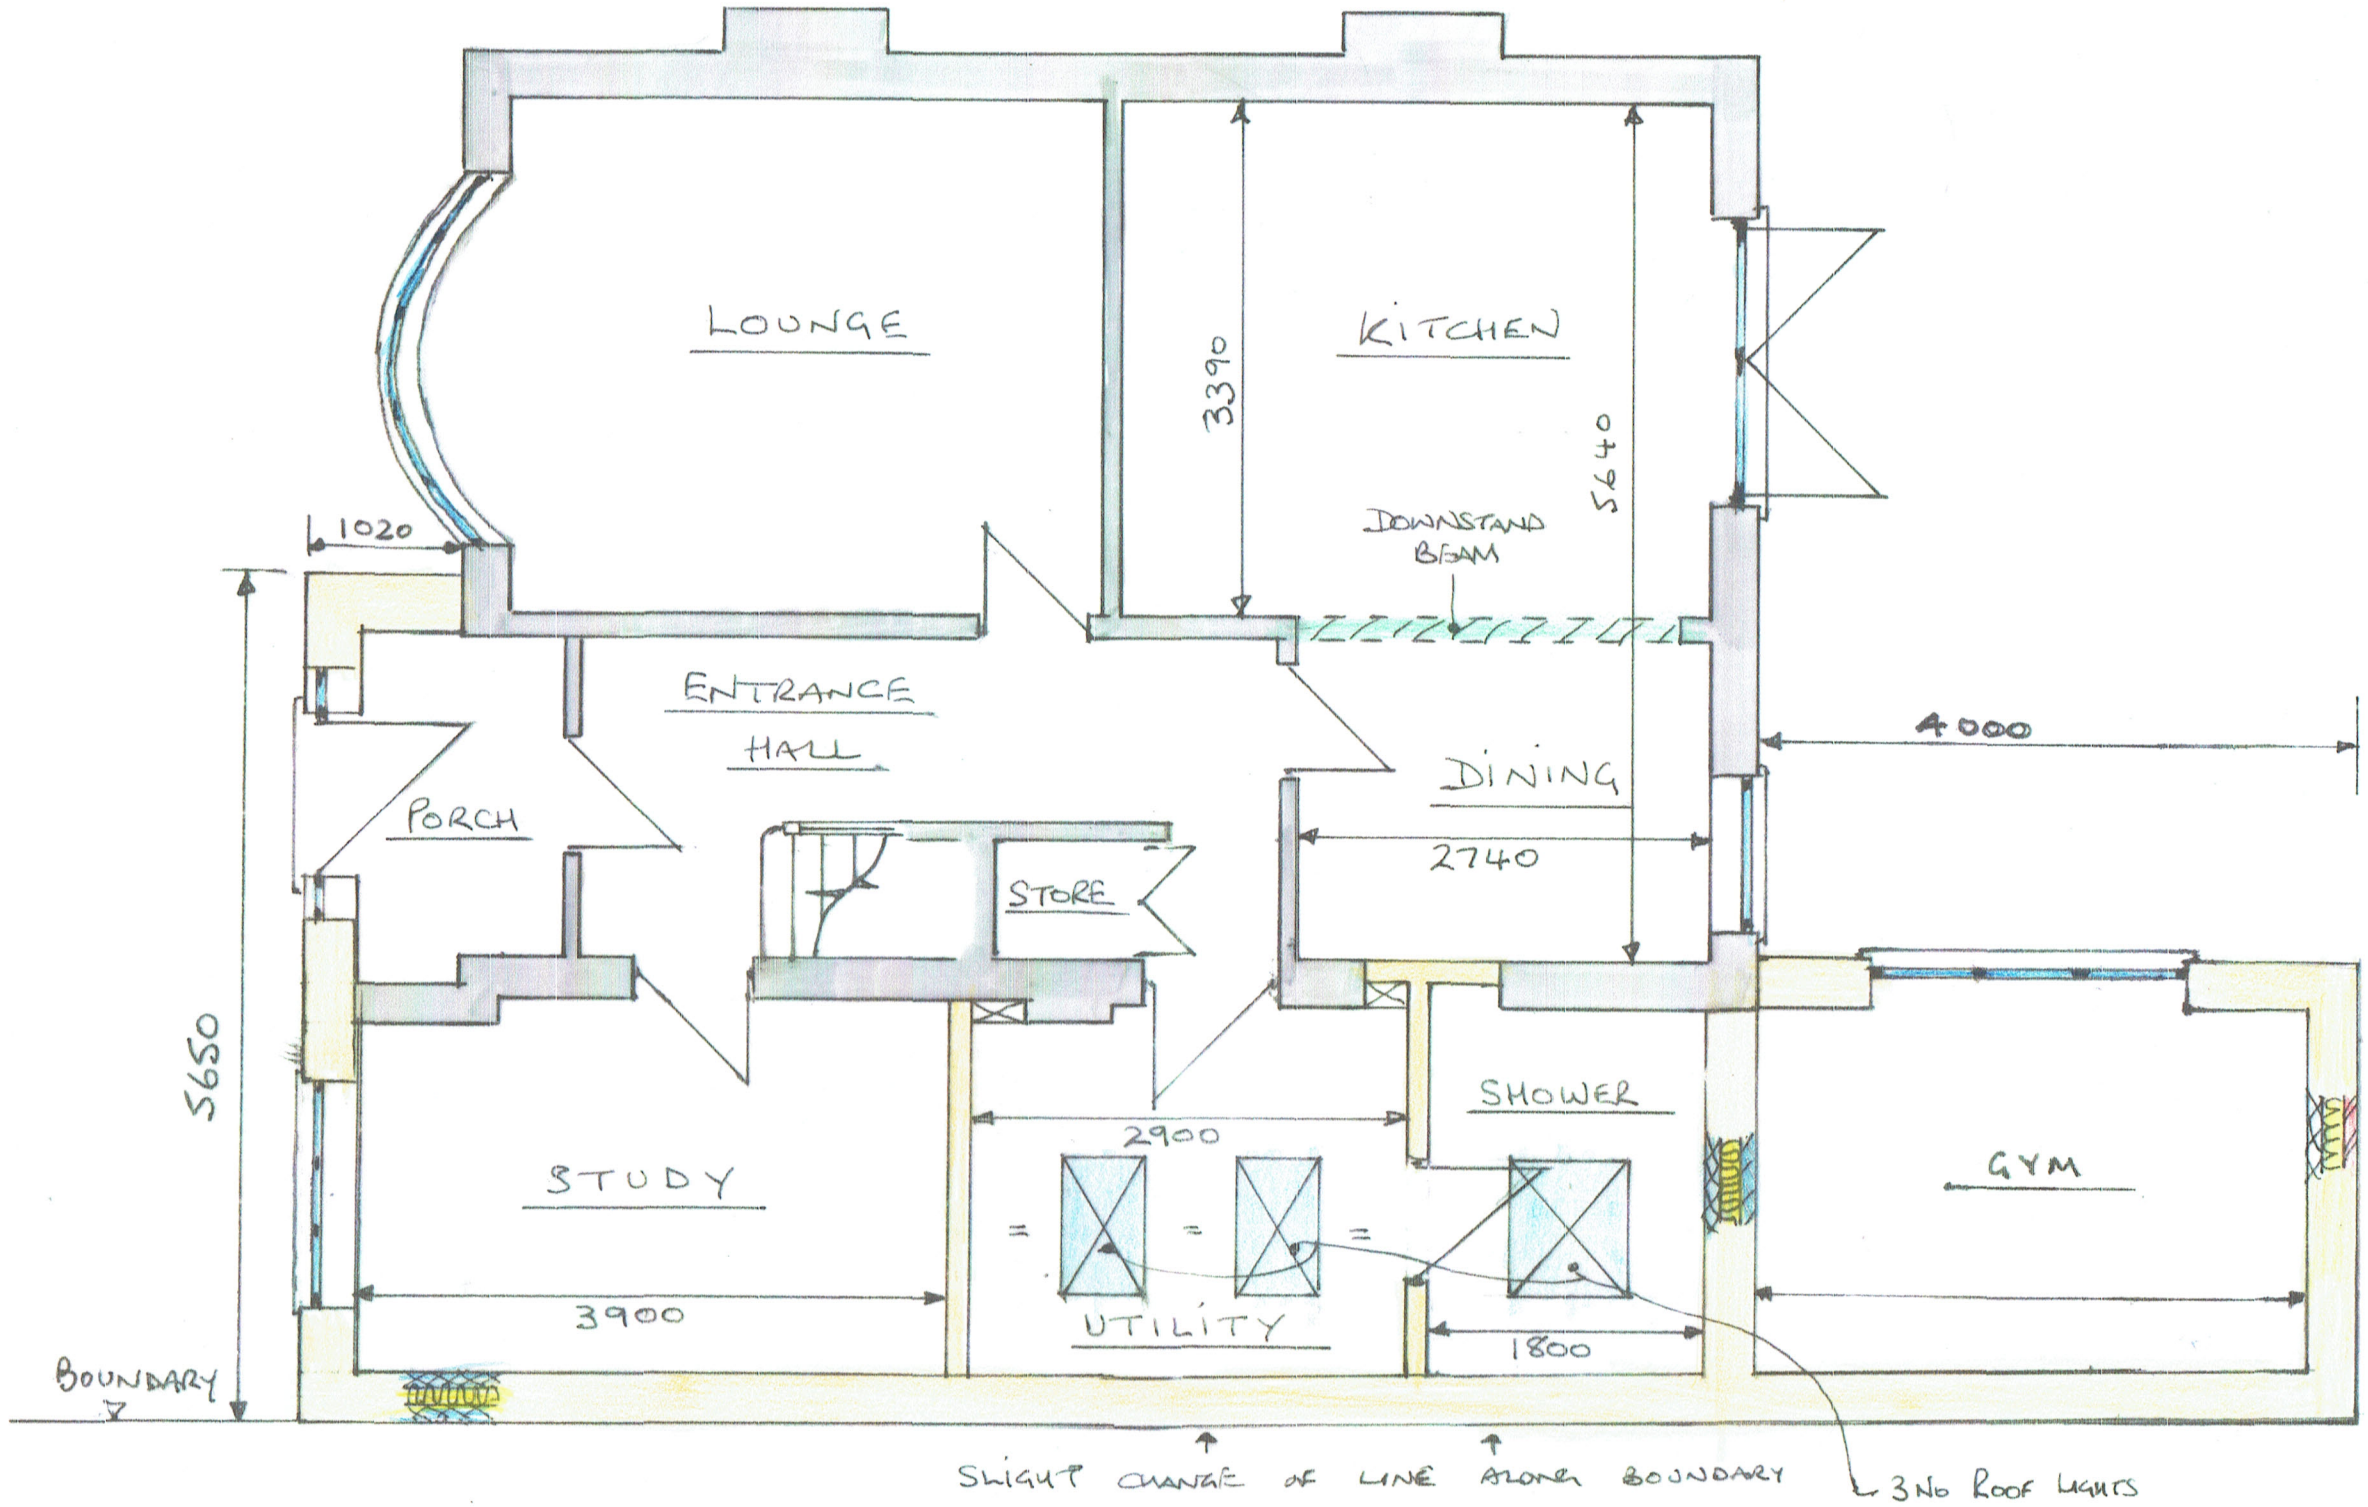


SCALE

1:100 @ A3

1:50 @ A3

PROPOSED GROUND FLOOR EXTENSION	SINGLE STOREY SIDE/FRONT EXTENSION	DAVE & CLAIRE ELLIS
248 CROMFORD ROAD, LANGLEY MILL.	SCALE 1:50	DATE NOVEMBER 2025
		DRG. REF. HBD-25-304-03

Hewings Building Design