


REV		description	date	initials
REVA	-	Drainage adjustments	02/06/25	EG
REVB	-	Adjustments to main house elevation appearance	02/06/25	CH

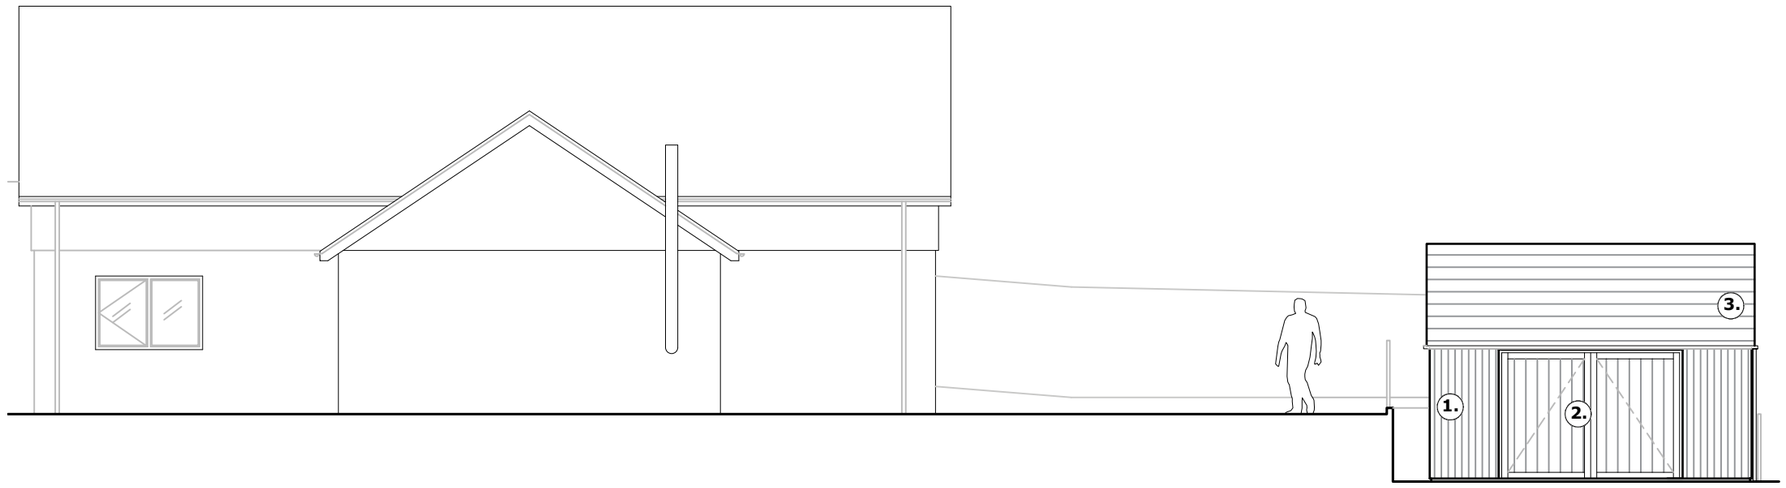


1. South Elevation

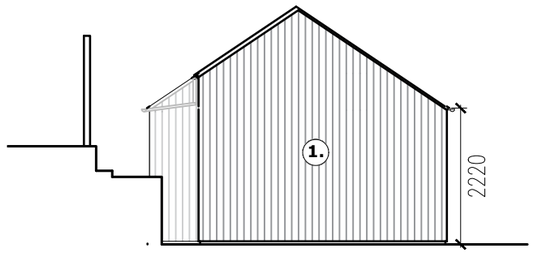


2. West Elevation

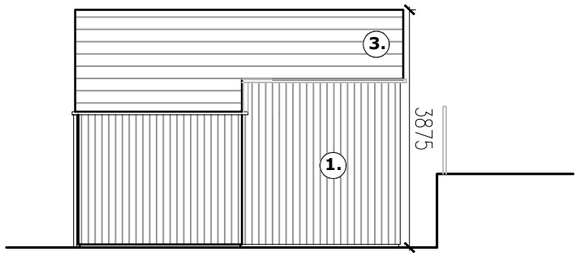

3. North Elevation

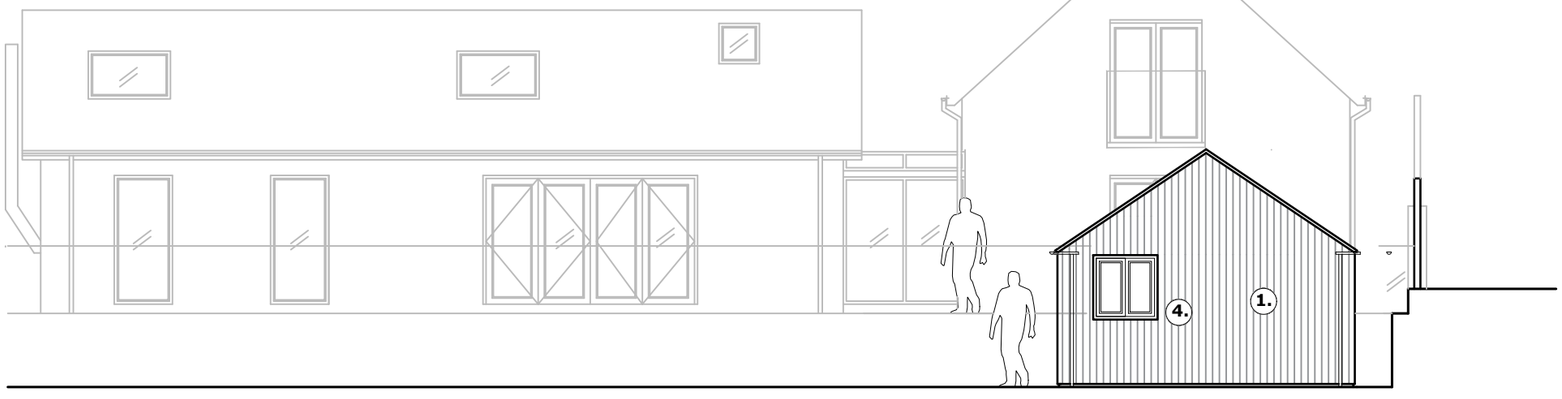


4. East Elevation

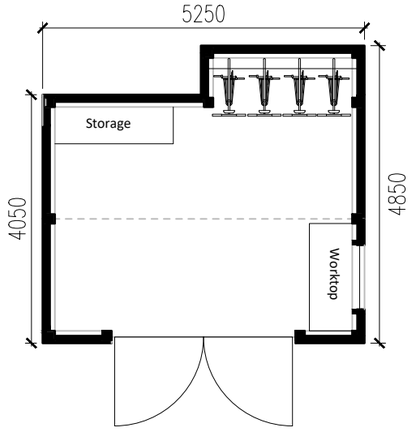

Floor Plan

3.

2. ***4.***

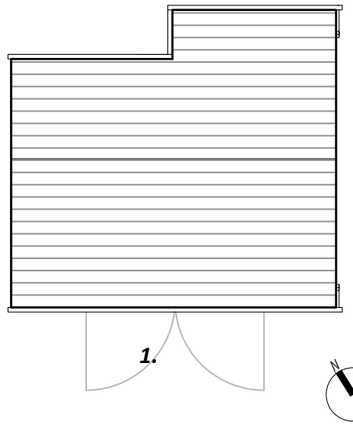

1.

Roof Plan

Material Key:

1. ***Vertical Timber Cladding to match house***
2. ***Timber Paneled Doors***
3. ***Roof Tiles to match House***
4. ***PVC Double Glazed Window***

1m SCALE 1:100

PlanningDesign
PLANNING | ARCHITECTURE | HERITAGE

Second Floor, Suite 3
Woburn House
Vernon Gate
Derby
DE1 1UL

Tel: 01332 347 371
E-mail: info@planningdesign.co.uk
www.planningdesign.co.uk

PROJECT DESCRIPTION: Application for the erection of a Timber Storage shed at Twin Barn Hollow, Moorside Lane, Holbrook, Belper, DE56 0TW

DRAWING TITLE: Proposed Plans and Elevations

CLIENT: Andy Mckenzie

DRAWN: EG | CHECKED: JM

SCALE: 1:100 | PAPER: A3 | DATE: December 2025

STATUS: **PLANNING**

DRAWING REF: 5363- 004B

© *all information copyright planning design practice ltd. all rights reserved*
DRAWINGS FOR ILLUSTRATION PURPOSES ONLY ***NOT INTENDED FOR CONSTRUCTION***
No dimensions to be scaled from this drawing. All dimensions to be checked and confirmed on site