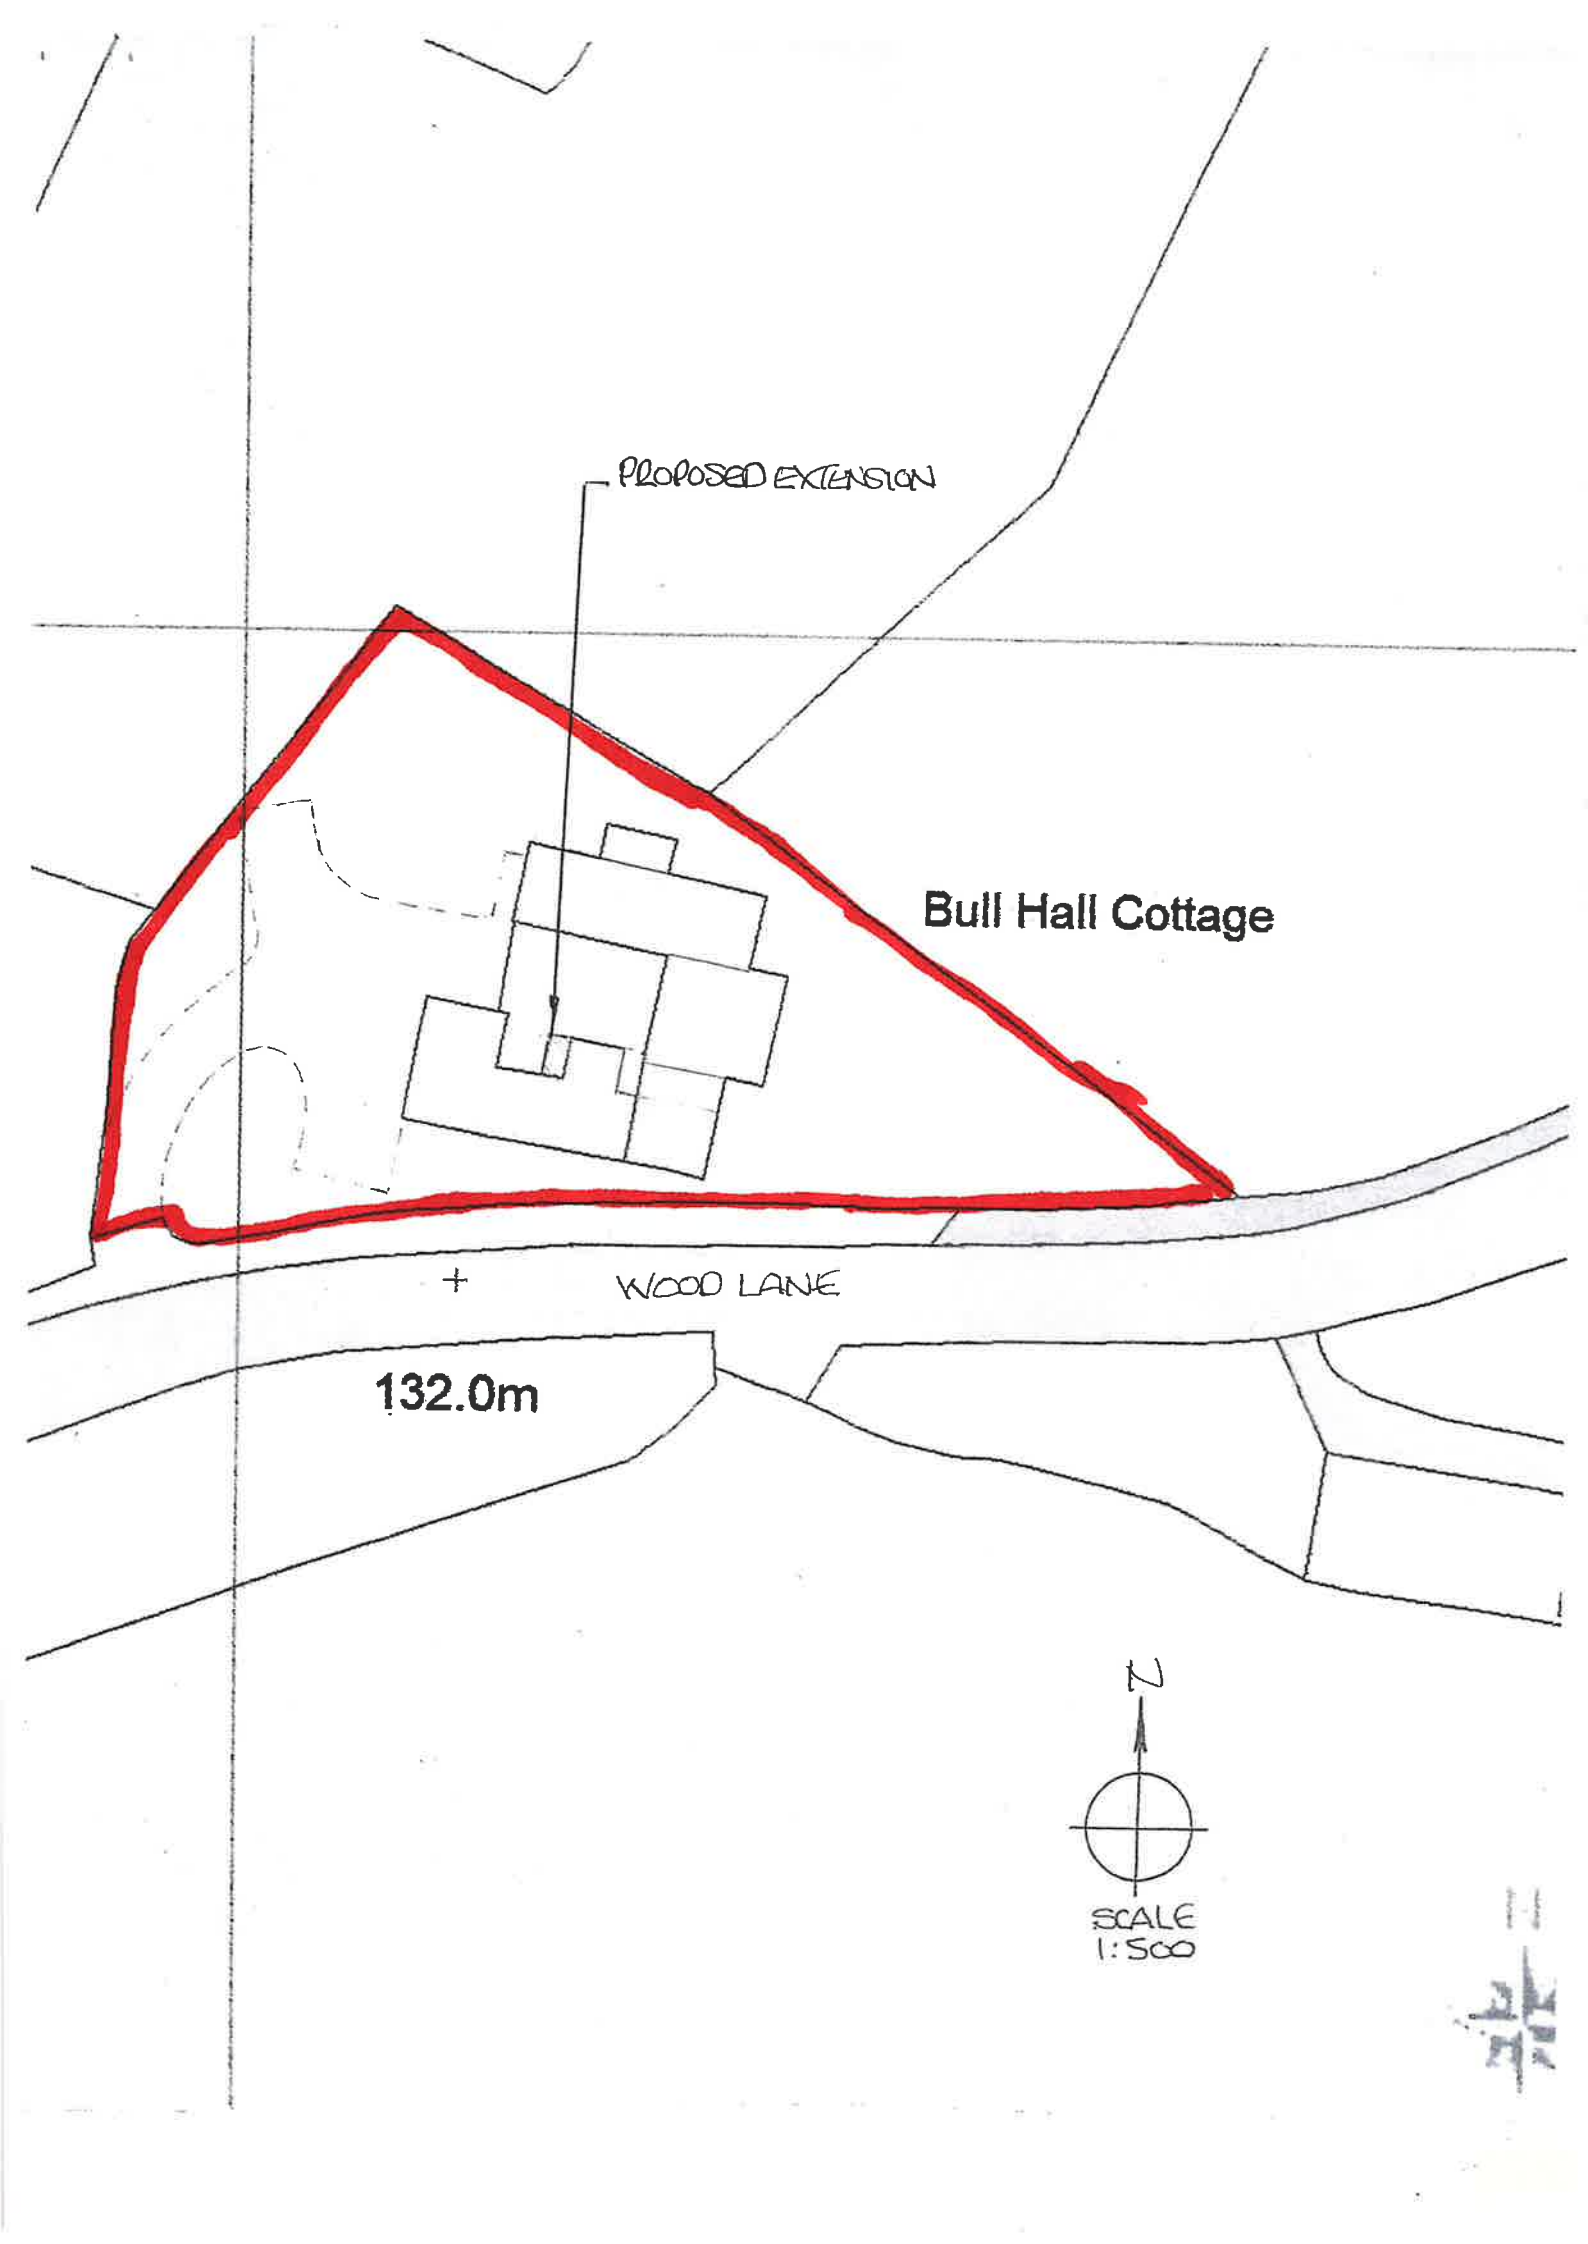

PROPOSED EXTENSION
Bull Hall Cottage
WOOD LANE
132.0m
N
SCALE
1:500