
Scale 1:100


0 1 2 3 4 5 10

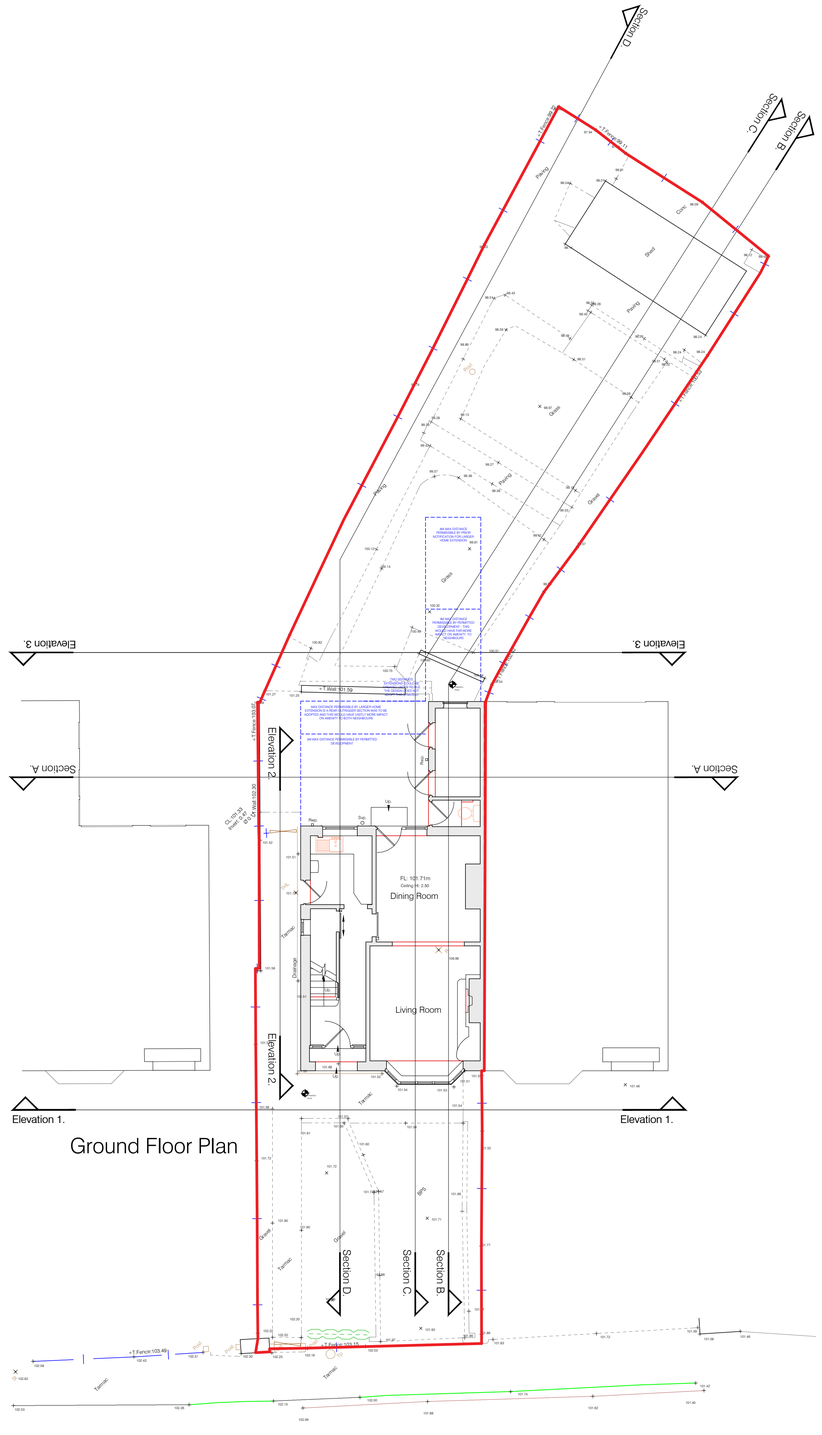







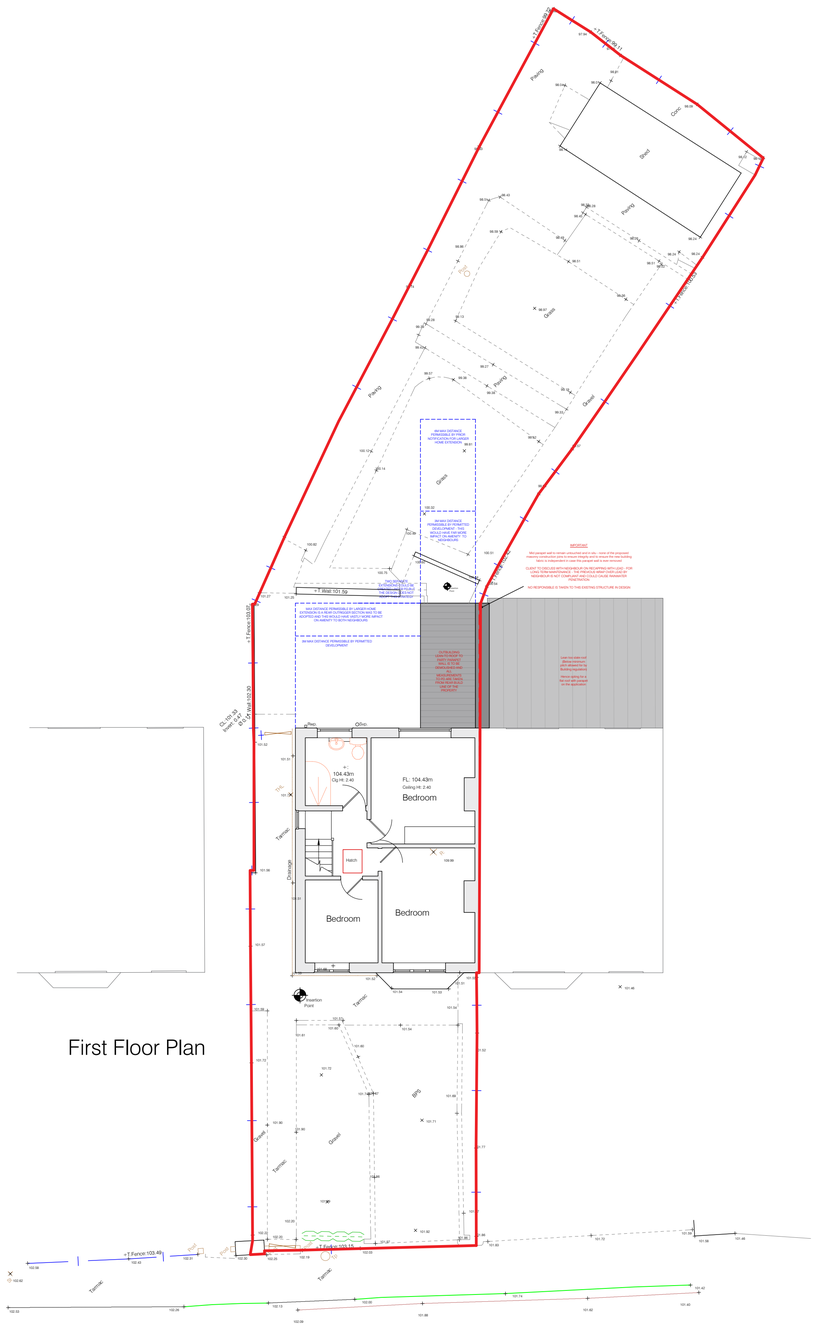

S.G ARCHITECTURAL DESIGN
Tel: 07817034426. sgarchitecturaldesign@gmail.com.
www.sgarchitecturaldesign.com

36 Shop Lane Nether Heage Belper DE56 2AR

Existing Ground Floor - First Floor and Site Plan

SG PROJECT NO.	PAPER SIZE	DRAWN BY
402	A1	SG
MODEL	SCALES	1:100
PLANNING		

Drawing measurements shall not be obtained by scaling. Verify all dimensions prior to construction. Immediately report any discrepancies on this document to SG ARCHITECTURAL DESIGN.

REV.	DESCRIPTION	DATE	BY	CHK'D