
Location Plan

Site Address: **22, Wingfield Road, Alfreton, DE55 7AN**

PlanningPortal

Date Produced: **10-Dec-2025**

Scale: **1:2500 @A4**

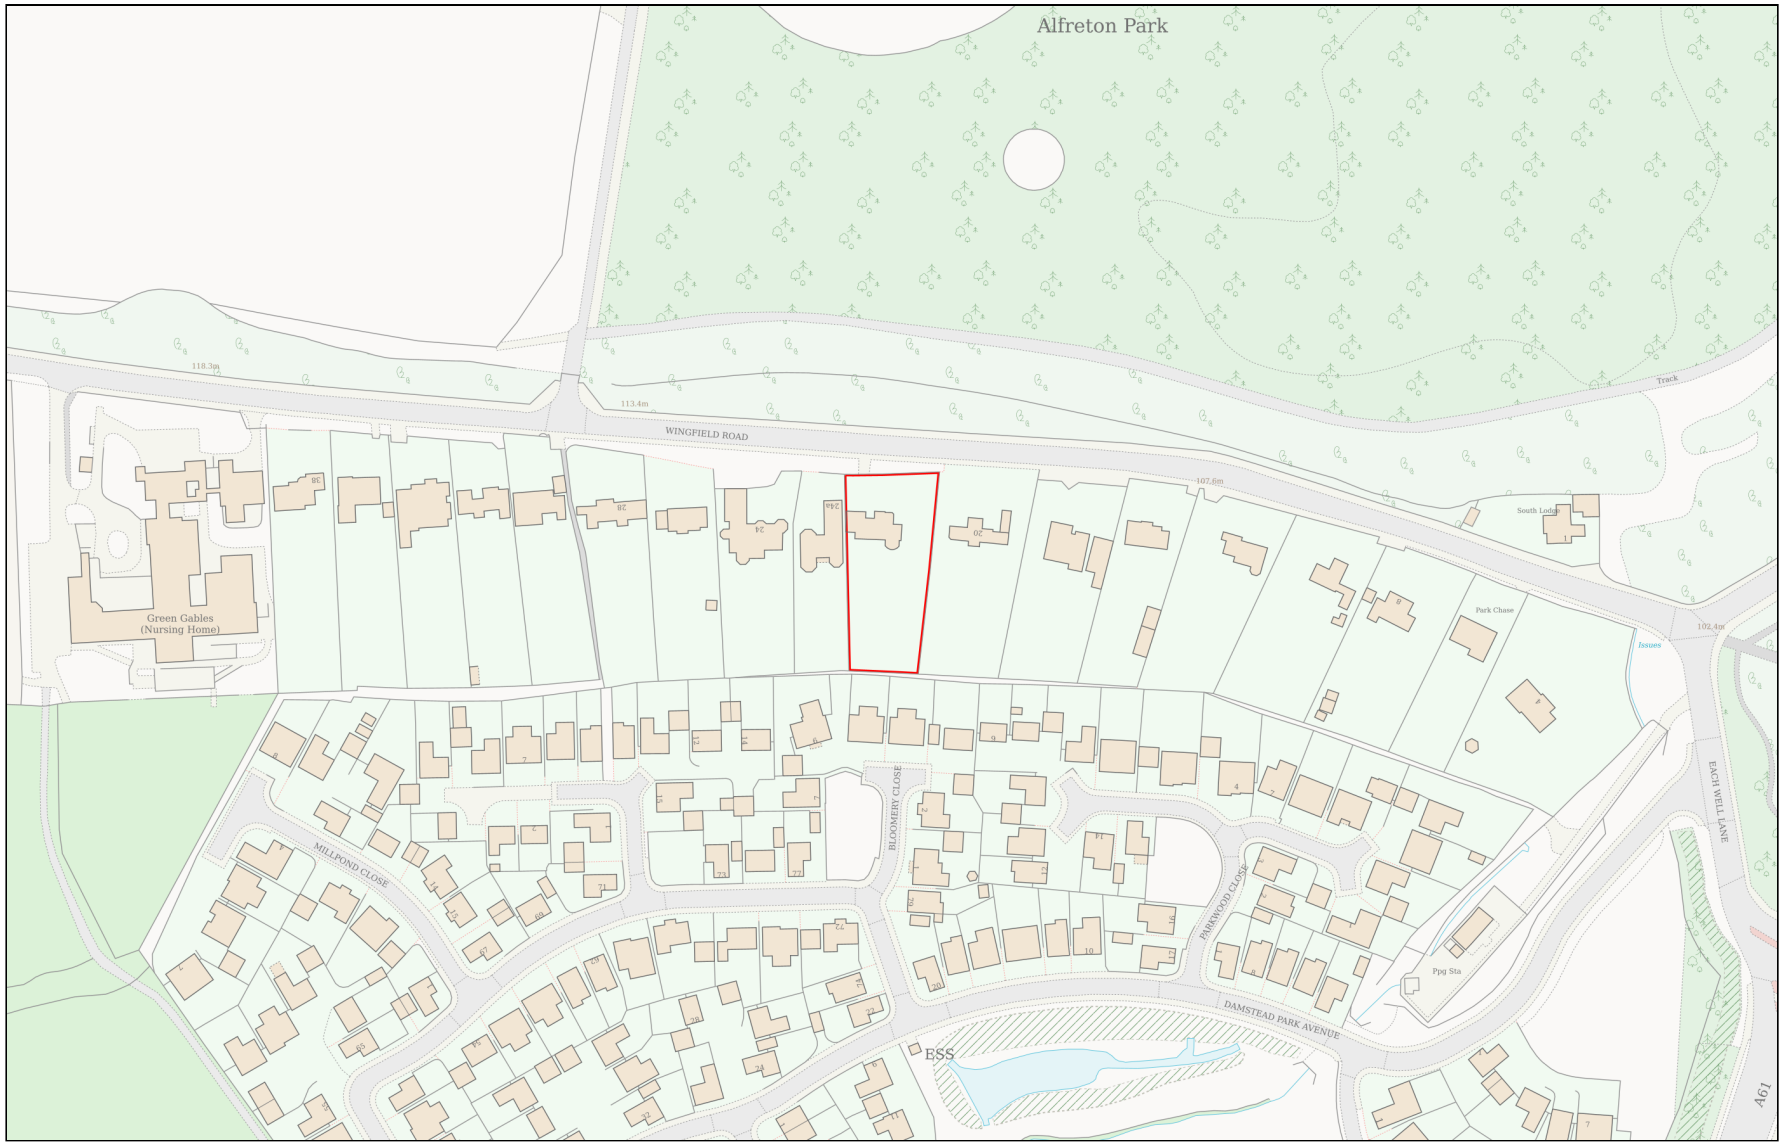

0 100

Metres

Planning Portal Reference: **PP-14547664v1**

Powered By TerraQuest

© Crown copyright and database rights 2025 OS 100042766