


Site
1 : 200

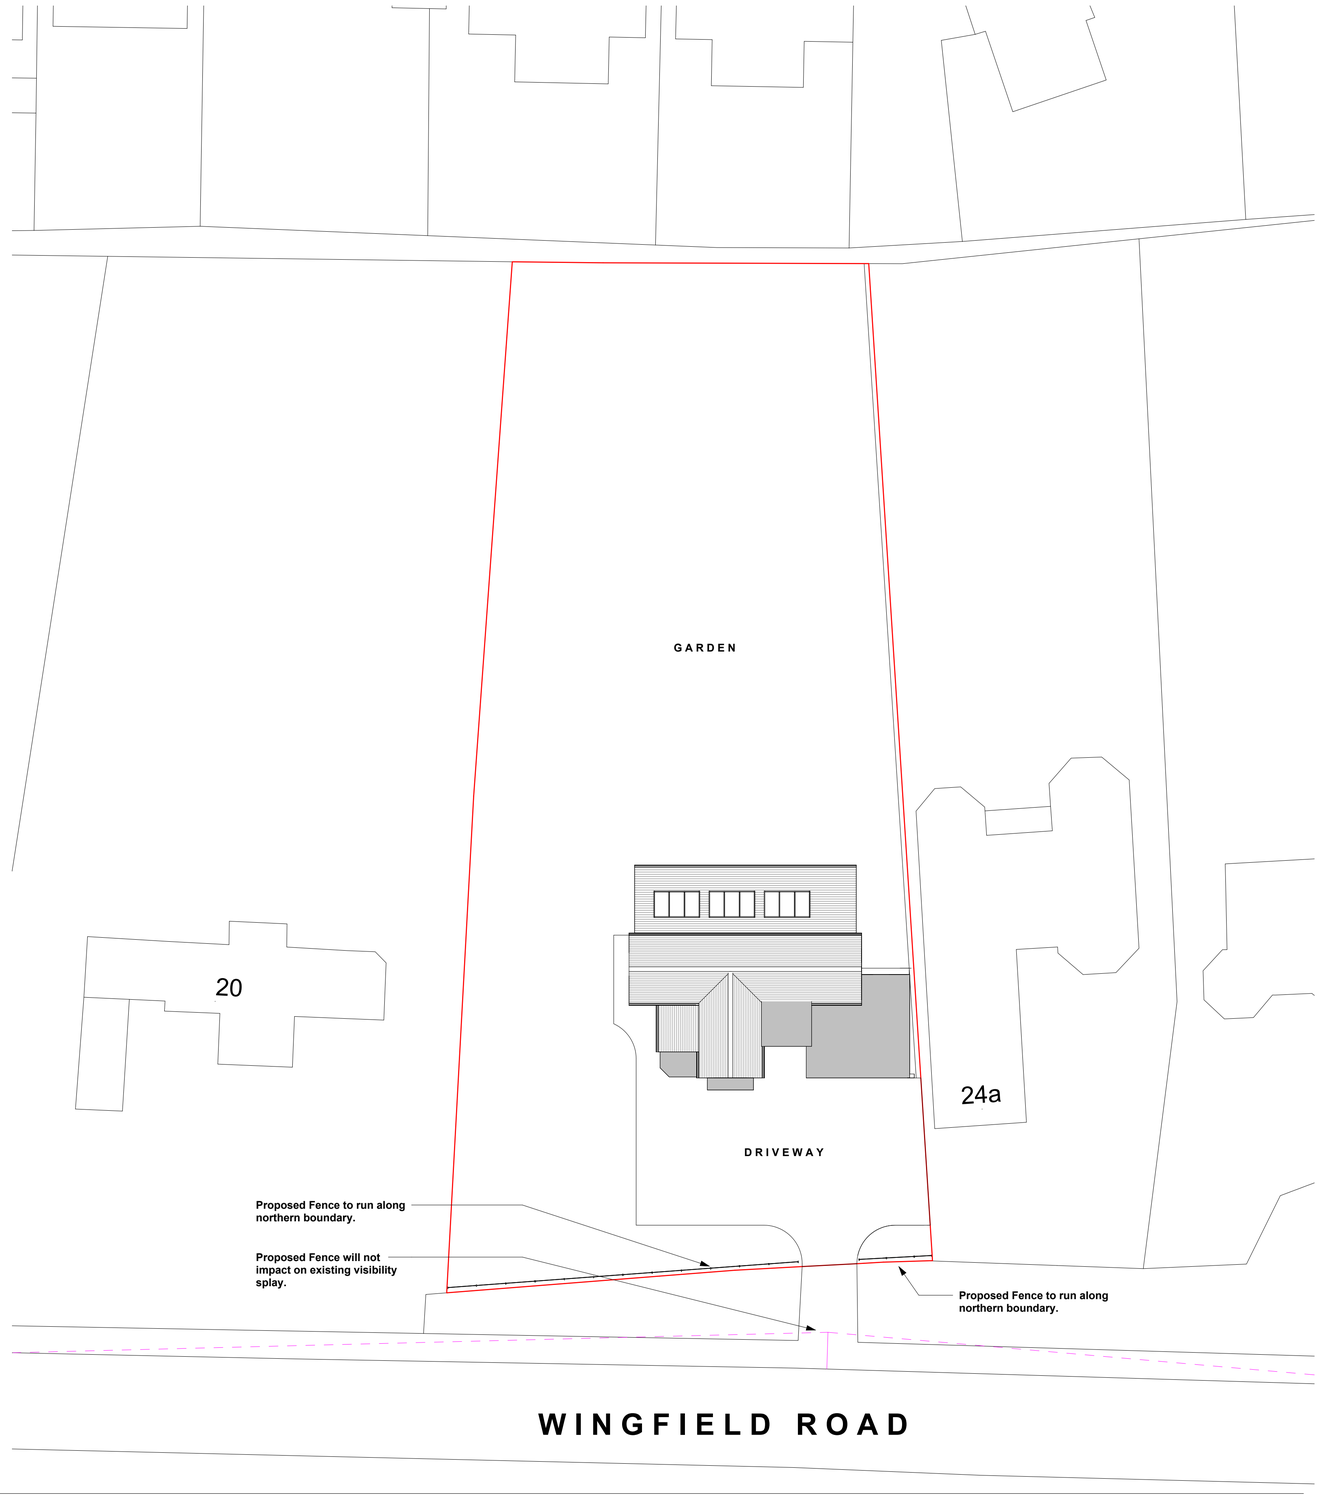

North Elevation As Proposed
1 : 100

TITLE	SITE PLAN & NORTH ELEVATION
DRAWING NUMBER	100
CLIENT	NIKKI HARDY
PROJECT	22 WINGFIELD ROAD
DRAWN	BR