SCHEME PROPOSAL

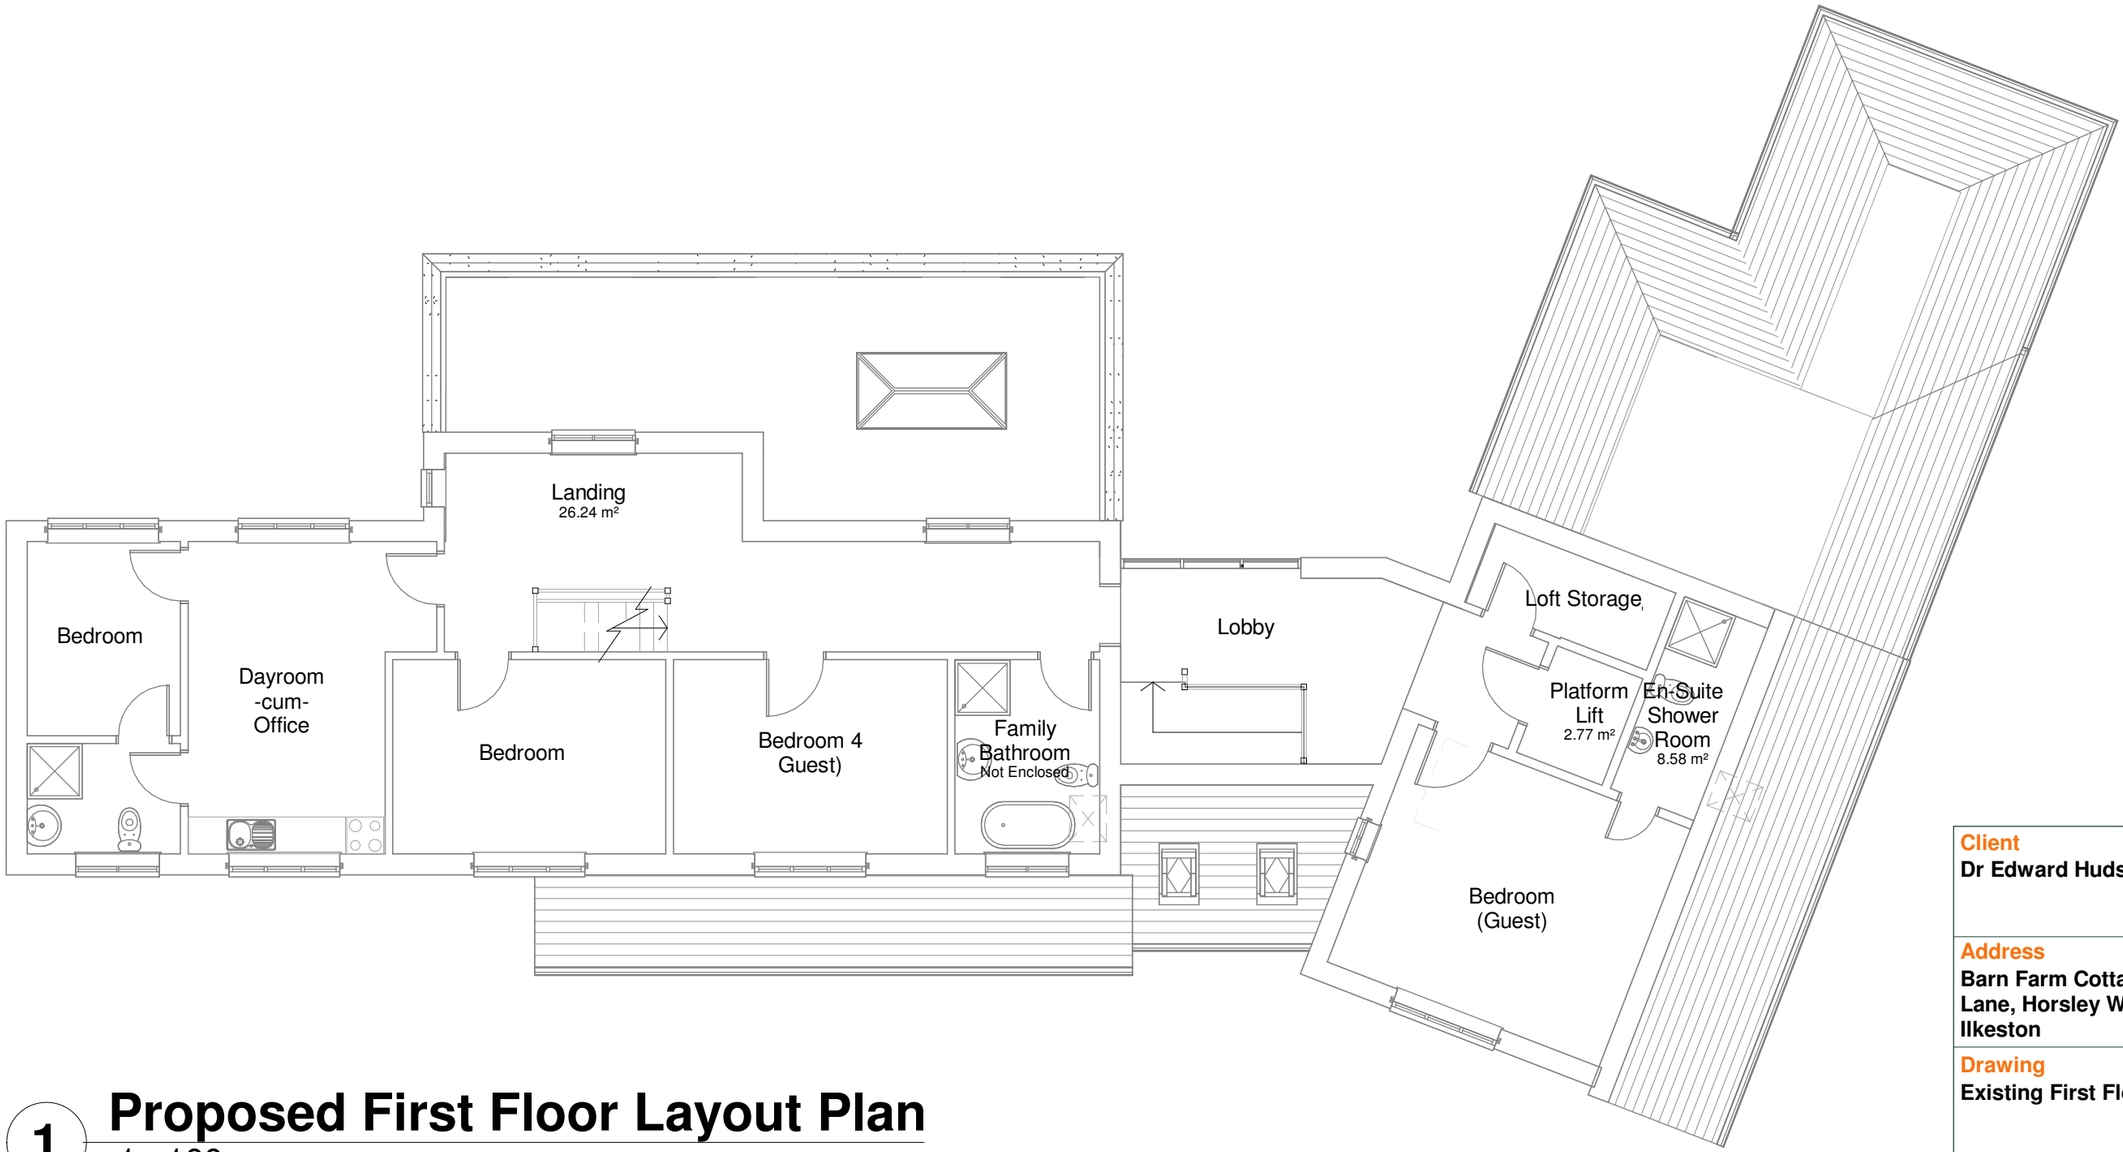

1 Proposed First Floor Layout Plan

1 : 100

Client	**Dr Edward Hudson**
Address	**Barn Farm Cottage, 24 Wood Lane, Horsley Woodhouse, Ilkeston**
Drawing	**Existing First Floor Layout Plan**

Drawn by	Checked by	Date
GF	TD	05/06/21
Drawing No	**Rev**	**Scale**
PS3205 - 04		1 : 100
		Size
		A3

COPYRIGHT
This Drawing, design proposal and its content are protected by copyright and can only be used under license and with the expressed authority of Steven Docker Associates.

Steven Docker Associates

Park House, Parkway, Holmes Chapel, Cheshire, CW4 7BA

01477 544499

info@stevendocker.co.uk
www.stevendocker.co.uk