

ROOF PLAN

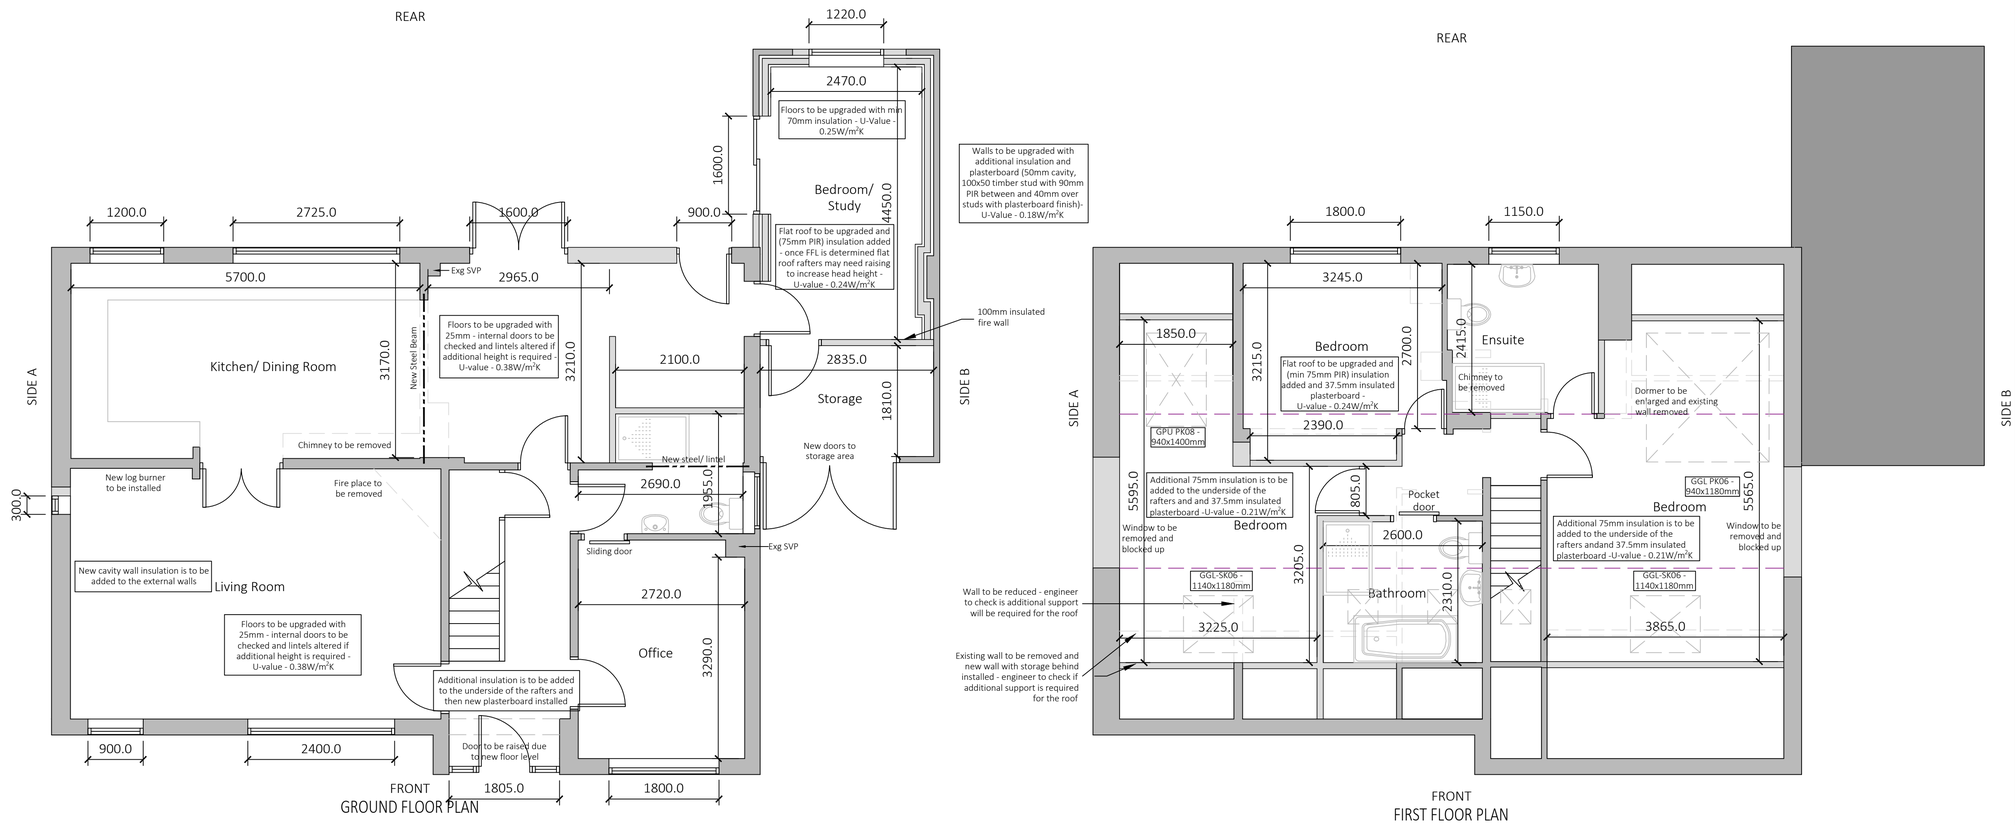

GROUND FLOOR PLAN

FIRST FLOOR PLAN

GENERAL NOTES

Whilst every care has been taken to ensure accuracy, no responsibility will be accepted for any errors contained in this drawing and it should not be relied upon for ordering of any materials.
All details and dimensions must be checked on-site before any building work or material ordering.
This drawing is copyright the property of the Client. All dimensions to be checked on site before proceeding.
Contractor to check and adjust dimensions of new work to suit existing conditions.
Do not assume existing structure or details are plumb, square or level.
Contractor must notify the Agent of any discrepancies before proceeding.



Block Plan

Scale 1:500

Location Plan

Scale 1:1250

Rev	By	Chk	App	Date	Description
E	ST			07/11/2025	U-Values added
D	ST			06/11/2025	U-Values added
C	ST			26/09/2025	Amended to clients comments
B	ST			16/09/2025	Amended to clients comments
A	ST			23/05/2025	Amended to clients comments

ST ARCHITECTURE & DESIGN

ST Architecture and Design Ltd
53 Howitt Street, Heanor,
Derbyshire, DE75 7AU.
Tel 07973 520281
Email info@starchitecture.co.uk
Web www.starchitecture.co.uk

Project

Mr and Mrs Lambert-Dean
20 Culland View
Crich, DE4 5DA

Drawing

Proposed Arrangement - Option A
Floor Plans

Drawn by	ST	Date: 07/05/2025
Designed by	ST	Date: 07/05/2025
Checked by		Date:
Approved by		Date:

Drawing No. STA_0181_03

Revision E

Drawing Scale: 1:50

Sheet size A1

DO NOT SCALE FROM DRAWING

These drawings are copyright © of ST Architecture and Design LTD