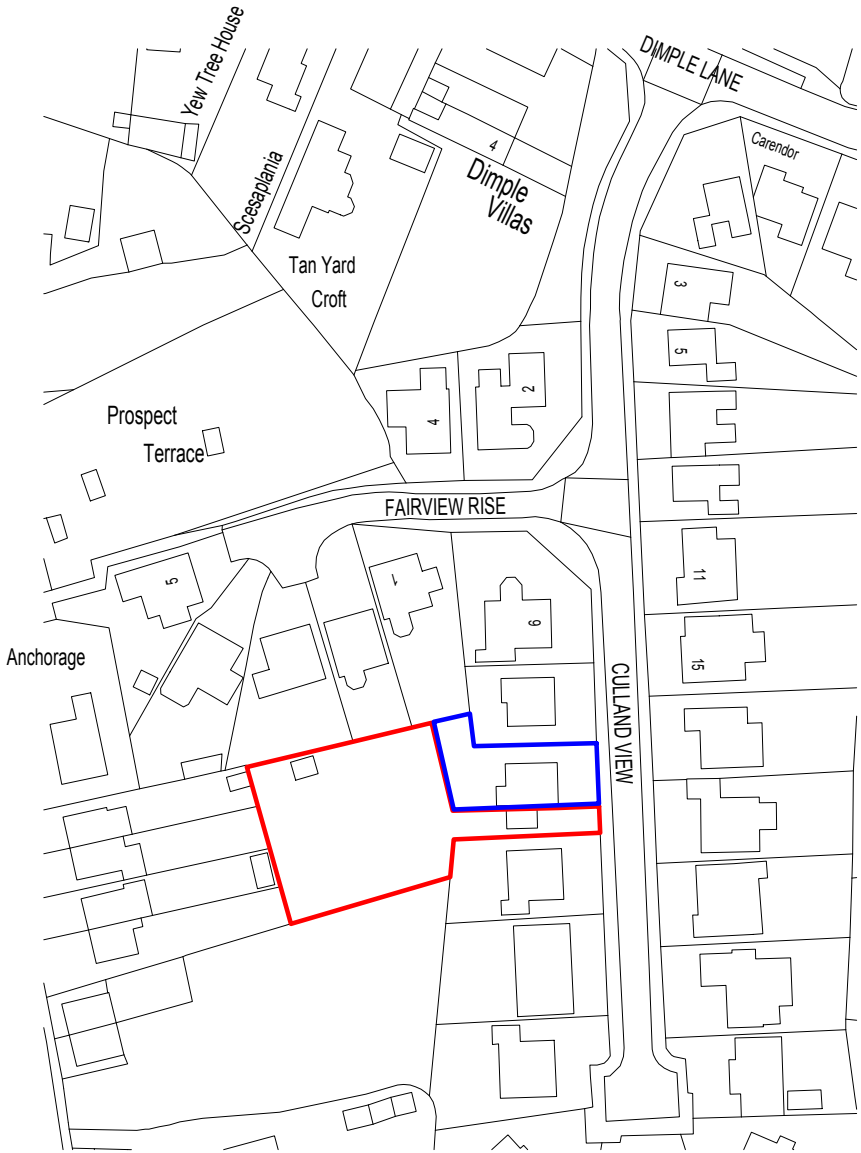

Ordnance Survey, (c) Crown Copyright 2025. All rights reserved. Licence number 100022432

SITE AREA: 903m2

25m

SCALE 1:1250

stock LTD PLANNING

	DRAWING NUMBER: 001	REVISION: -
PROJECT DESCRIPTION: Land to the rear of 10 Culland View, Crich, DE4 5DA Permission in Principle	SCALE: 1:1250 @ A4	DATE: DEC 2025
STATUS: Planning	DRAWING REF: AS-11-001	DRAWING TITLE: SITE LOCATION PLAN

The Contractor must verify all dimensions on site before making shop drawings or commencing work of any kind. No dimensions to be scaled from this drawing.