Do not scale off this drawing – All dimensions and setting out to be verified on site. If in doubt contact the originator for clarification.

This drawing is the property of OXEDIO. Copyright is reserved by them and the drawing is issued on the condition that it is not copied, reproduced, retained or disclosed to any unauthorised person, either wholly or in part without the consent in writing of Oxedio



EXISTING SITE BLOCK PLAN

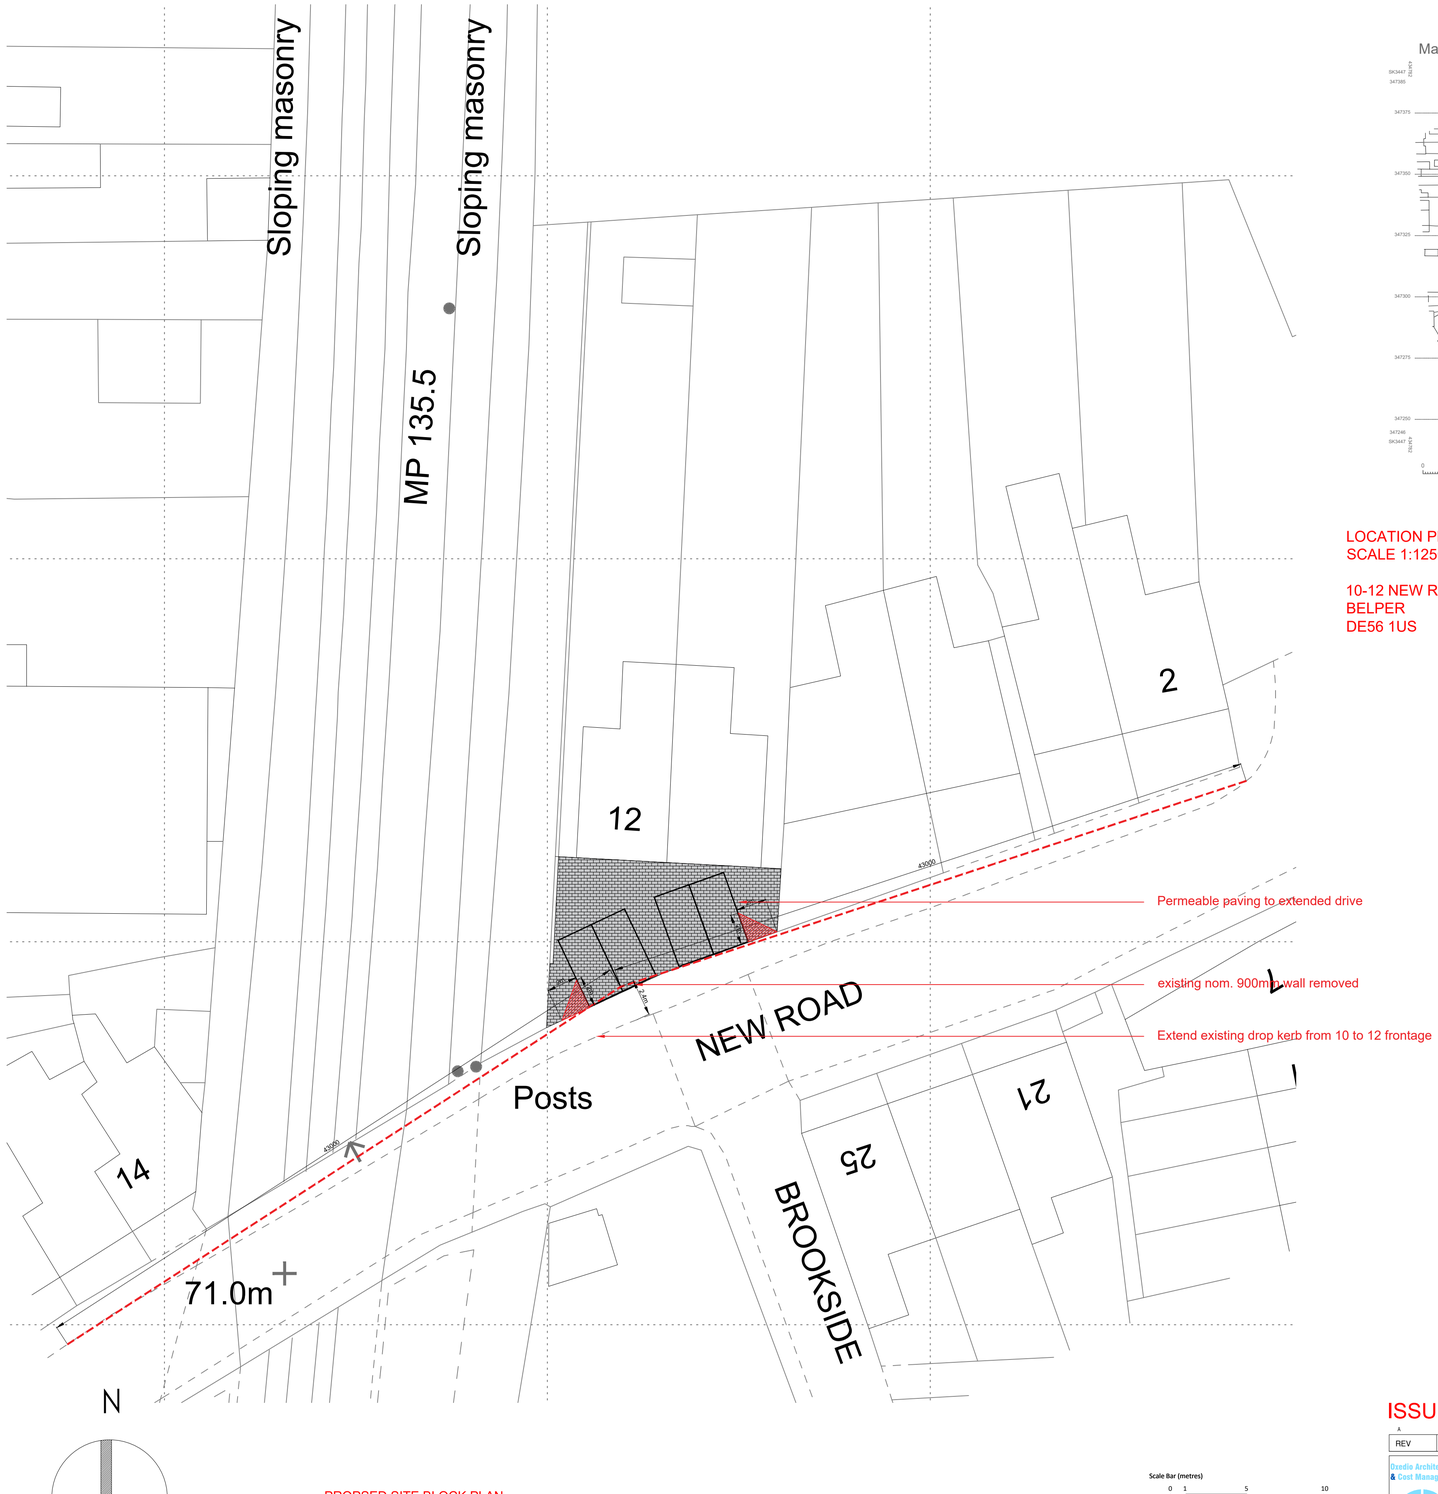

PROPSED SITE BLOCK PLAN



LOCATION PLAN
SCALE 1:1250

10-12 NEW ROAD
BELPER
DE56 1US

N

Scale Bar (metres)
0 1 5 10

ISSUE FOR PLANNING APPROVAL

REV	REVISION NOTE	DATE	DRAWN BY
A	DETAILS ADDED TO PLANNING REQUEST	18/12/25	SWC

Oxedio Architectural Design & Cost Management

PROPOSED REMOVAL OF BOUNDARY WALL AND EXTEND DK AT 10-12 NEW ROAD, BELPER
FOR A LEWIN

DRAWN BY	CHECKED	DATE	SCALE
SWC	GP	NOV 25	1:200@A1
EXISTING AND PROPOSED SITE BLOCK PLANS; LOCATION PLAN		DWG NO. 2523(08)001	REV. A

Pasadena, Spalford, NG23 7HD · 07508455053 · info@oxedio.co.uk · oxedio.co.uk

COPYRIGHT © 2023 Oxedio. ALL RIGHTS RESERVED.