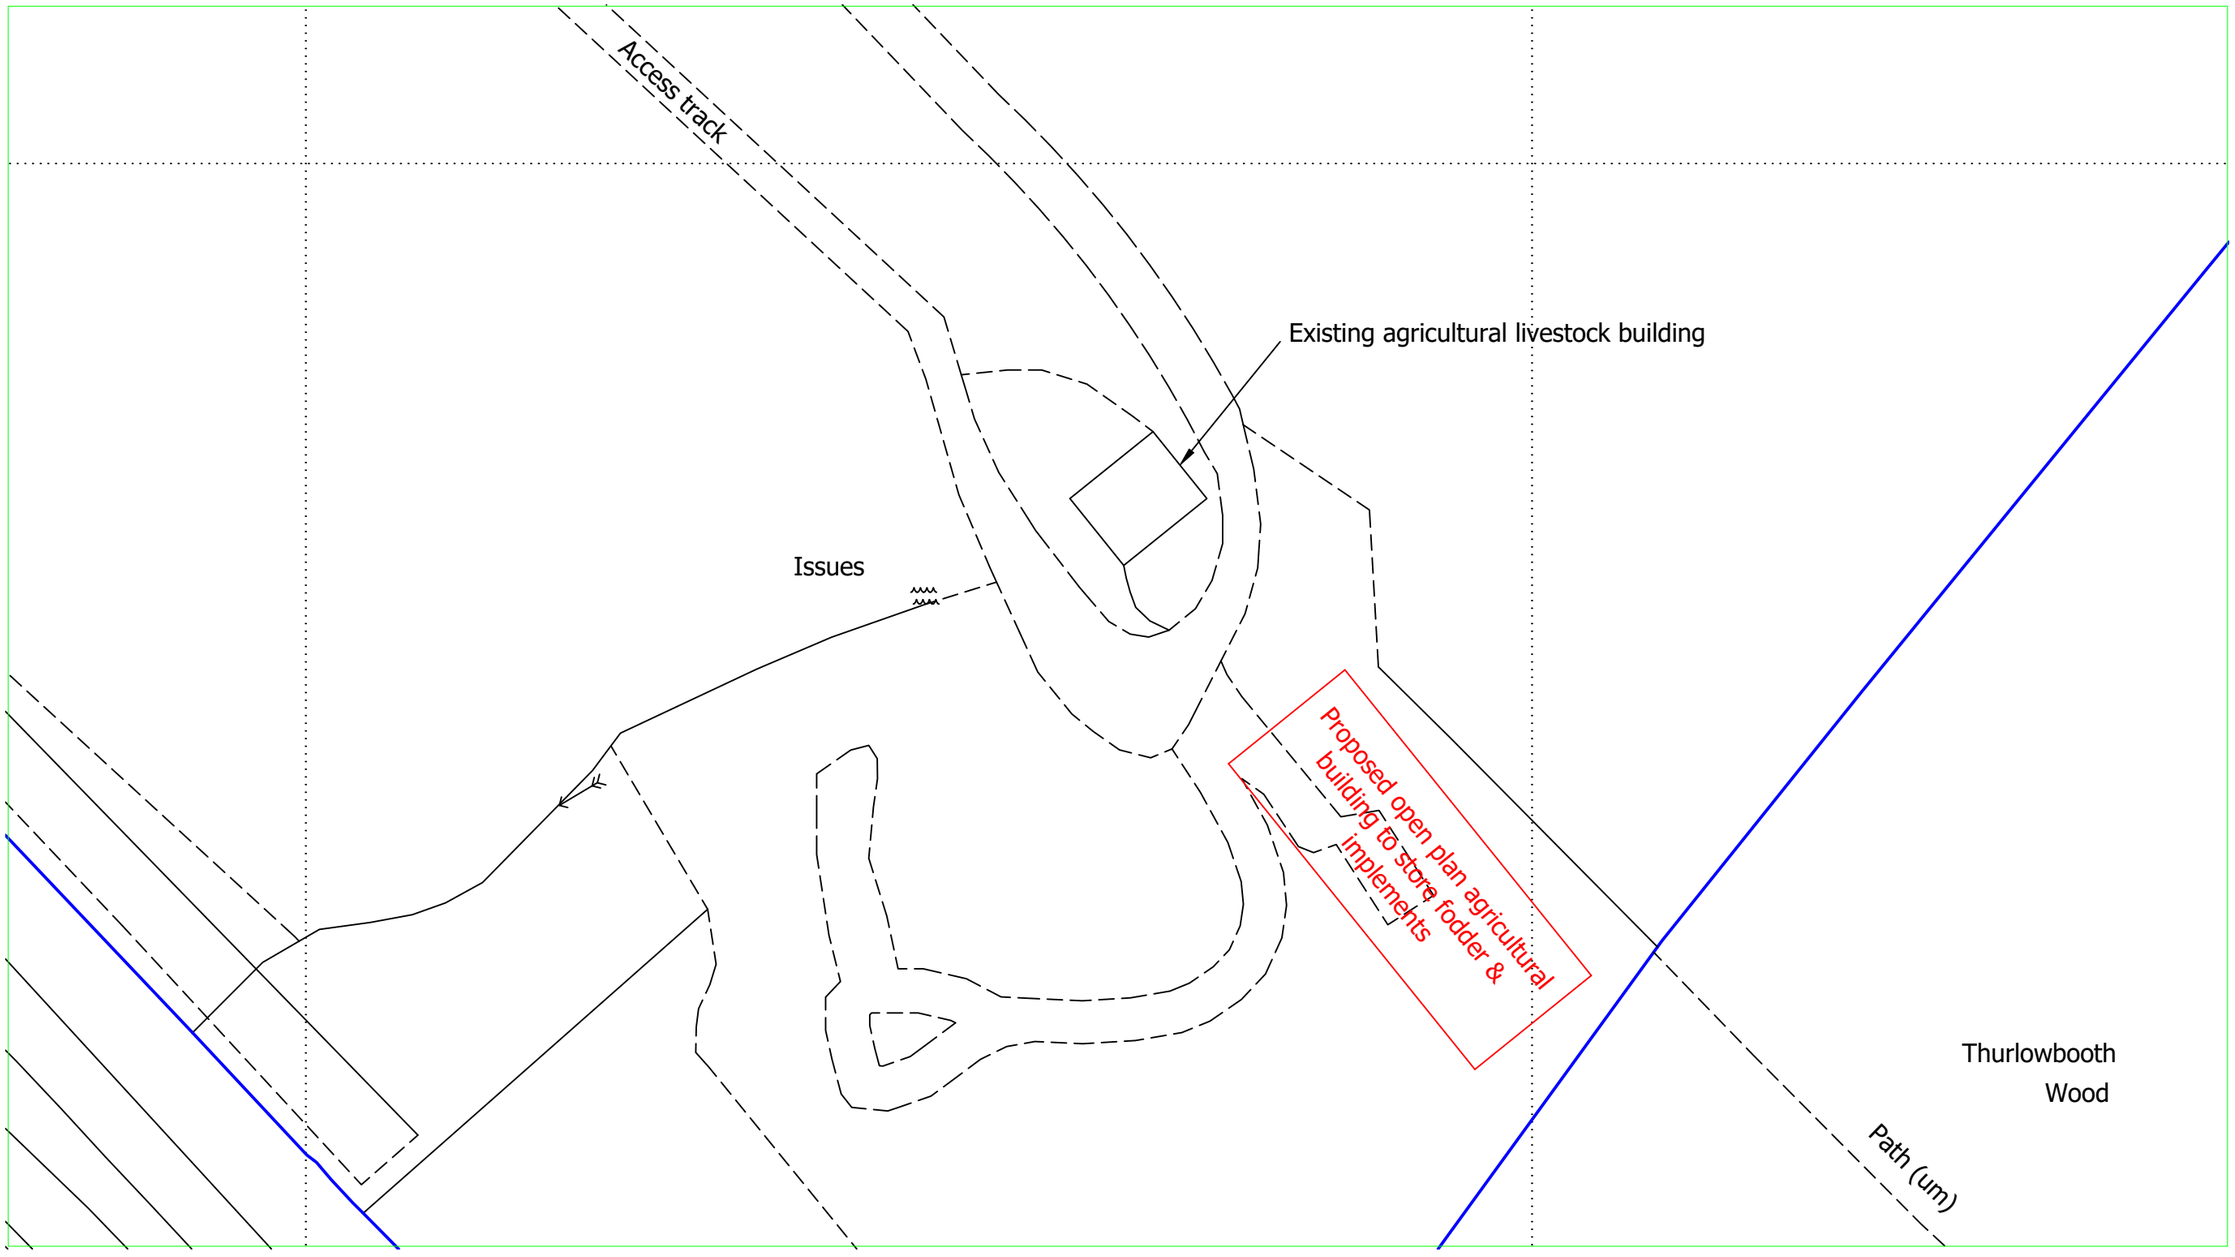

N
W E
S

Reproduced from Ordnance Survey digital map data, 1:2500 scale, by permission of Ordnance Survey on behalf of The Controller of Her Majesty's Stationery Office.
© Crown copyright. All rights reserved. Licence Number: 100005813

BAGSHAWS
Land • Property • Livestock
Vine House, Ashbourne, Derbyshire. DE6 1AE
Telephone: 01335 342201
www.bagshaws.com

Applicant:	Mr A Buxton Spinney Farm, Whatstandwell, Matlock. DE4 5EE
Proposal:	Proposed Agricultural Building
Scales: 1:500 @ A3	Detail: Block plan
Date: 20th Oct 2025	Drawing No. 002