




Roof space bedroom

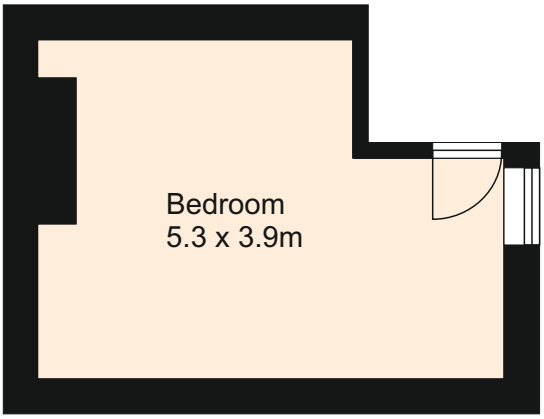

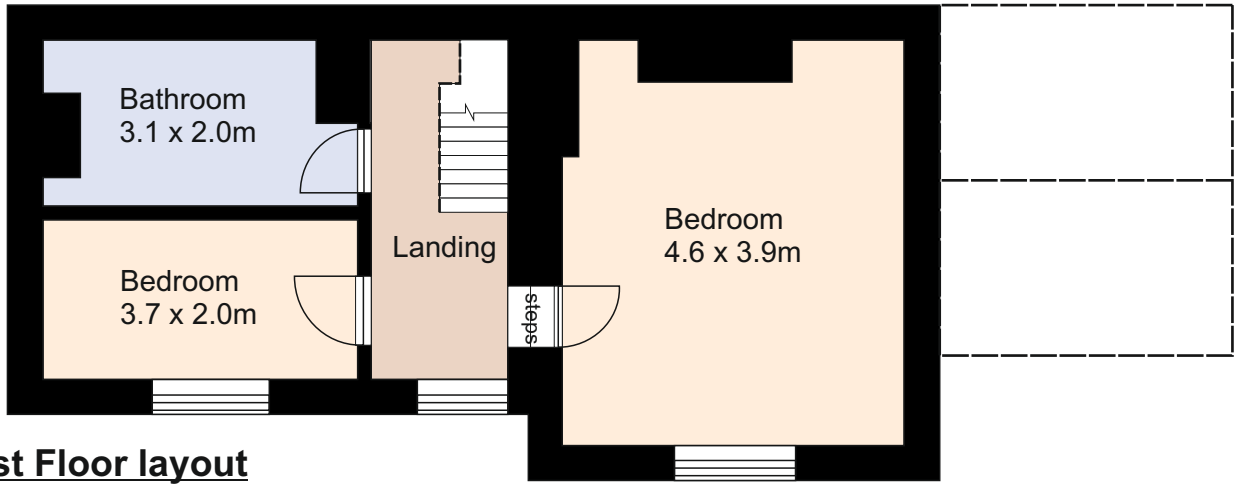

1st Floor layout

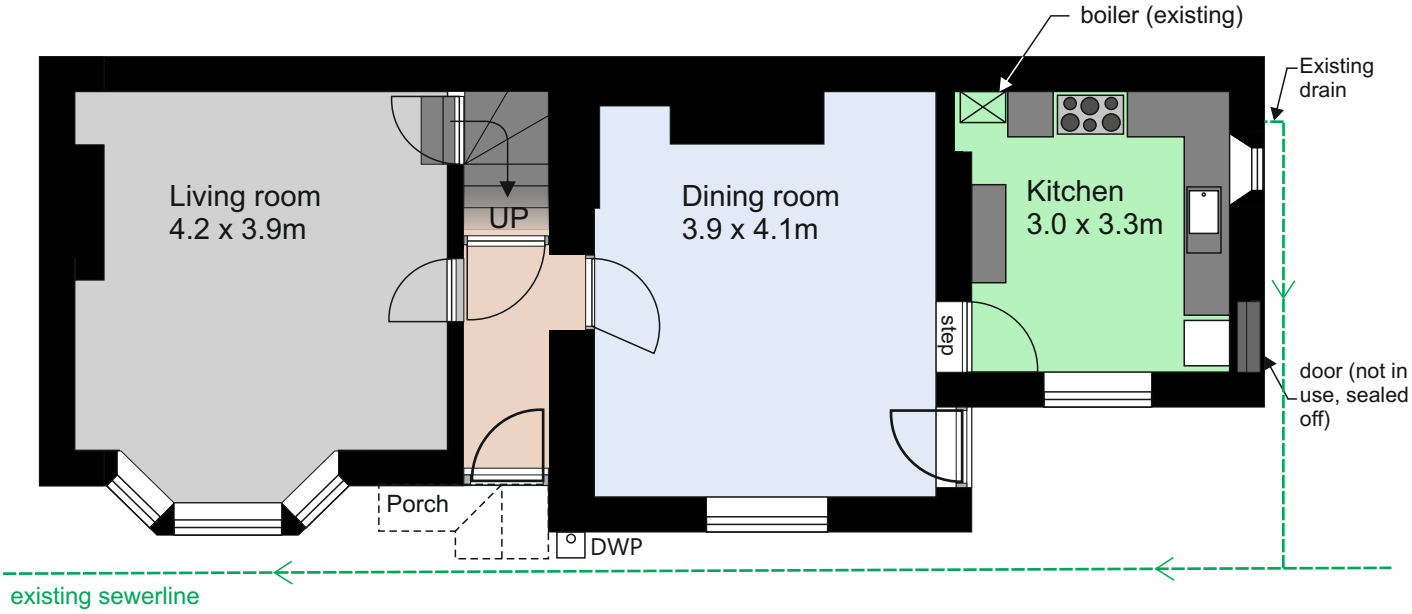

Ground Floor layout



Revision 'B' - 23/12/25
re-issued for Planning, Kitchen update

Scale 1:100 @ A3

0 1 2 3 4 5 metres

Project: 2 Joseph Street Belper. Derbyshire. DE56 1DP		
Title: Existing Plans & Elevations		
Scale: 1:100 @A3	Inception: April '25	Drawn: DG
Job: C1077	Dwg No: E01	Rev: B

DAVID GUY
ARCHITECTURAL SERVICES
www.dg4design.co.uk
e: info@dg4design.co.uk
9 Chesterfield Road, Belper. DE56 1FD
Mobile 07979 542199