

Unit 2 South West Facing Elevation

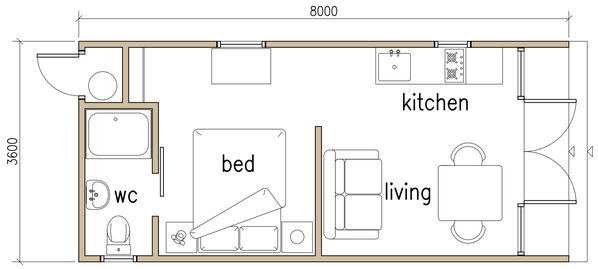

Unit 2 Proposed Floor Plan



Unit 2 Proposed Roof Plan

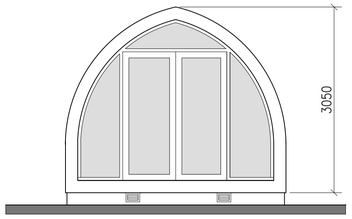

Unit 2 South East Facing Elevation



Illustrative image of proposed unit 2

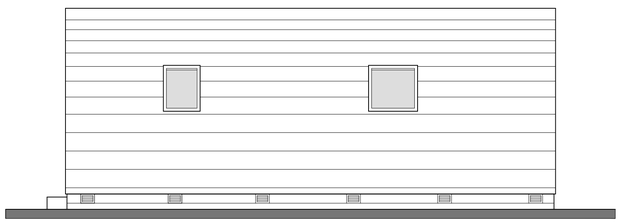

Unit 2 North East Facing Elevation

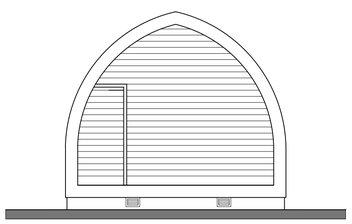

Unit 2 North West Facing Elevation

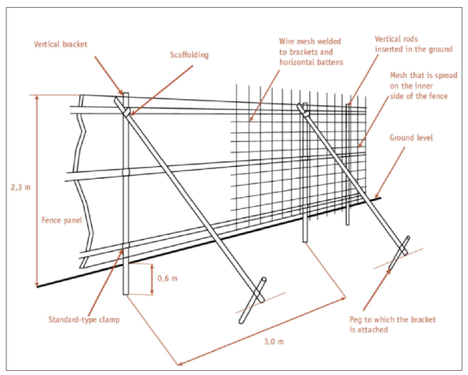

Protective fence detail

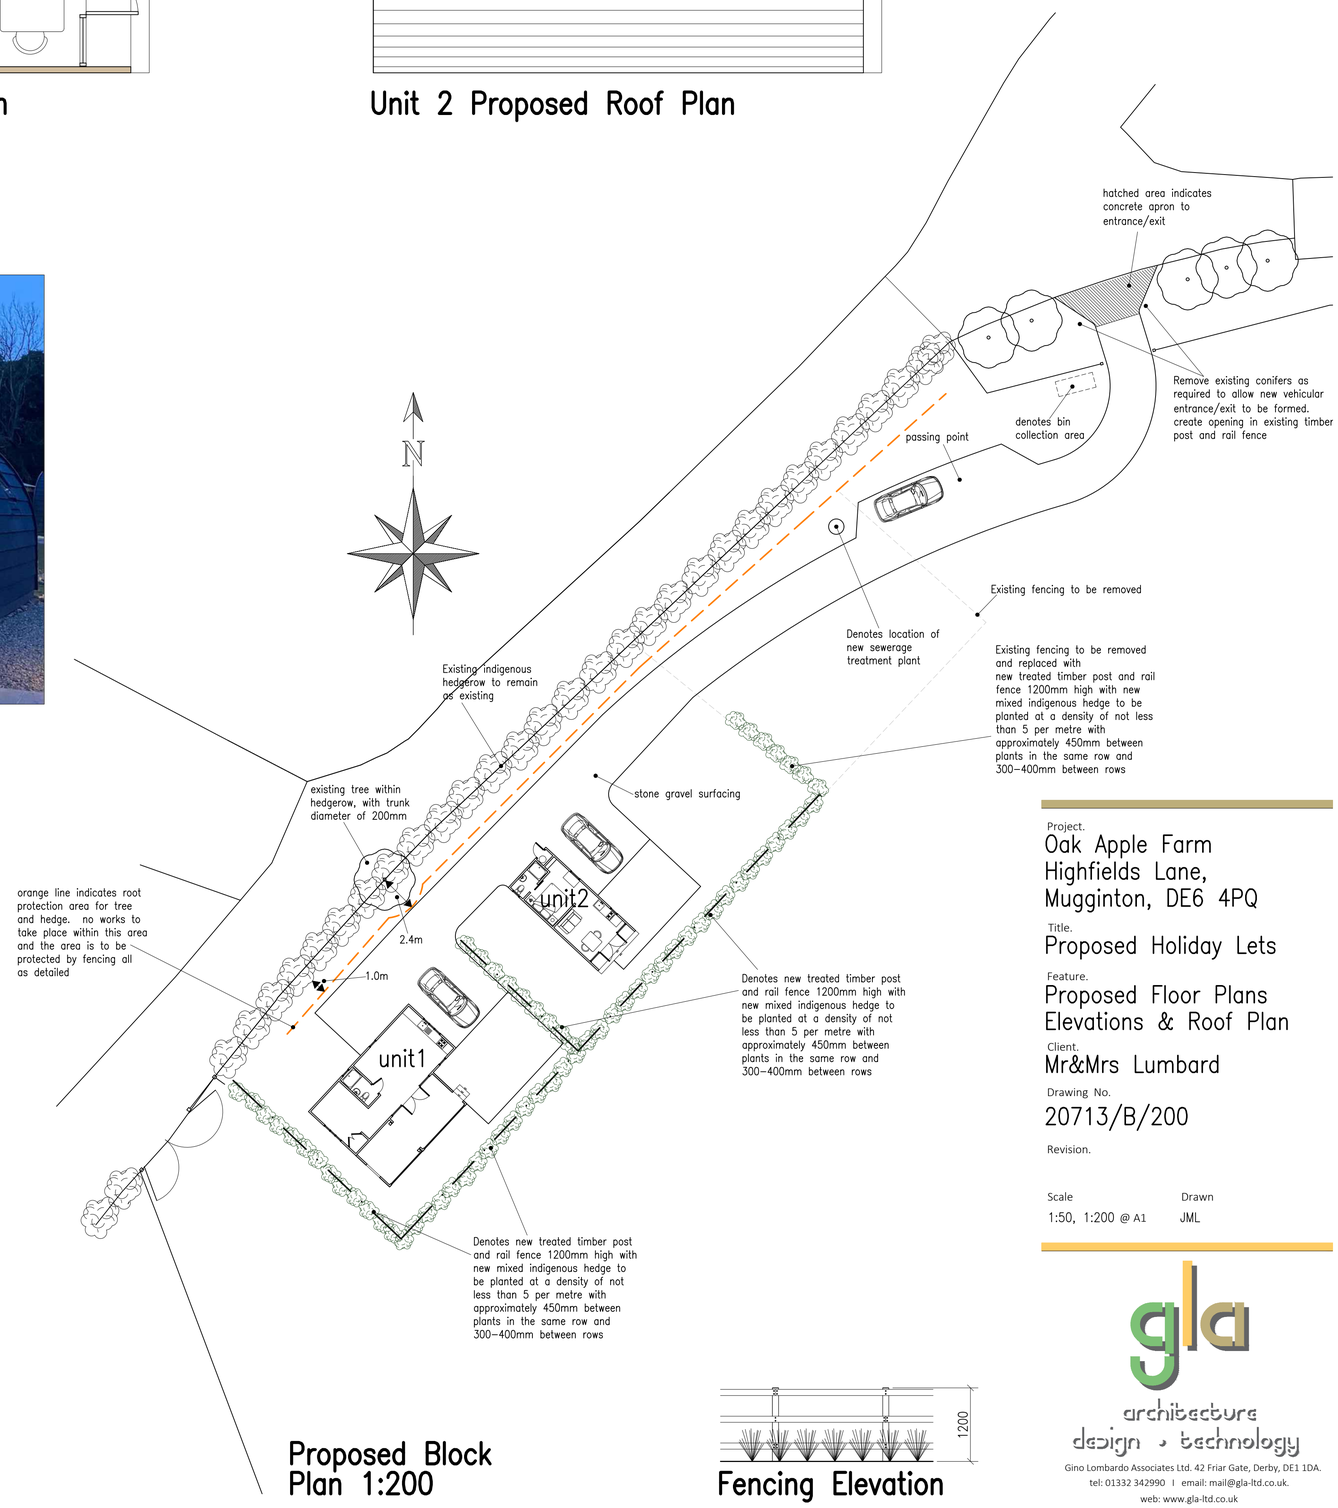

Proposed Block Plan 1:200

Fencing Elevation

Project.
Oak Apple Farm
Highfields Lane,
Mugginton, DE6 4PQ

Title.
Proposed Holiday Lets

Feature.
Proposed Floor Plans
Elevations & Roof Plan

Client.
Mr&Mrs Lumbard

Drawing No.
20713/B/200

Revision.

Scale
1:50, 1:200 @ A1

Drawn
JML

gla
architecture
design + technology
Gino Lombardo Associates Ltd. 42 Friar Gate, Derby, DE1 1DA.
tel: 01332 342990 I email: mail@gla-ltd.co.uk.
web: www.gla-ltd.co.uk

© designs and details are copyright and cannot be used without permission