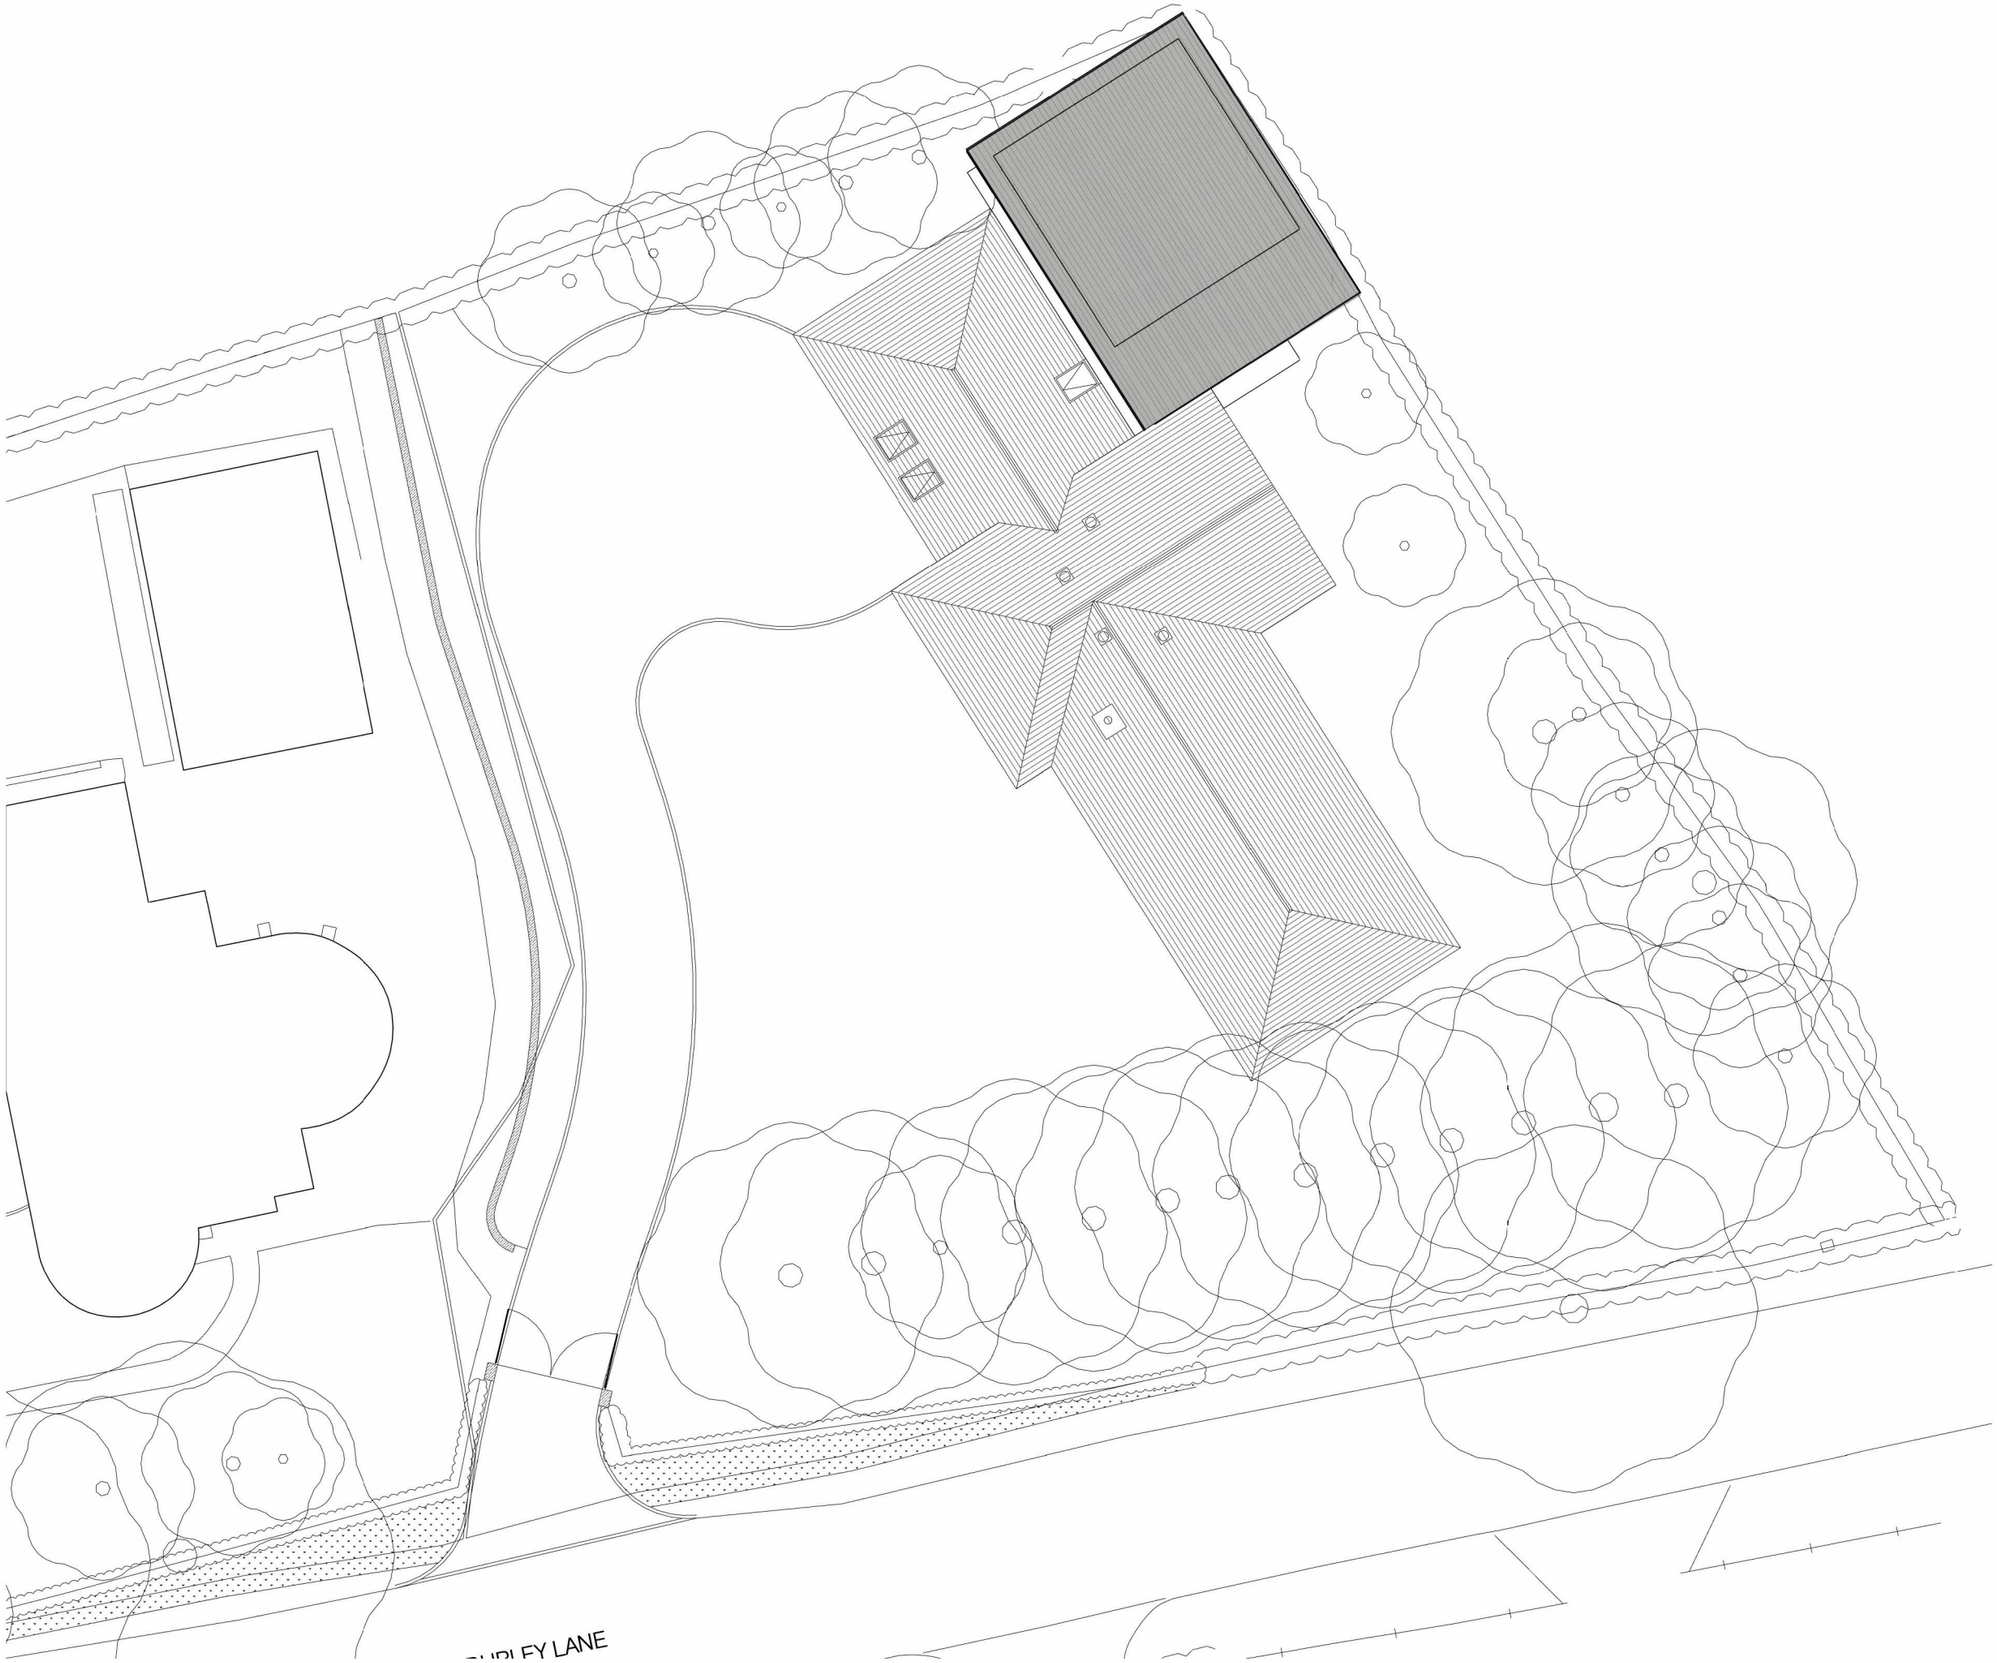

CDM Regulations

In line with the Construction (Design and Management) Regulations 2015 we will act as Designer, unless otherwise appointed as Principal Designer through a written agreement. As designer we will seek to eliminate, reduce or control foreseeable risks that may arise during construction and through maintenance/use of the building once it is built. We also aim to provide necessary information to other members of the project team to help them fulfil their duties.

Rev	Revision Description	Date	Issued by
P1	Amended to clients comments	30.06.25	JB

MATTHEW MONTAGUE ARCHITECTS
The Cheese Factory . Longford Lane . Longford . Nr Ashbourne
Derbyshire . DE6 3DT

Tel: 01335 330 510 . info@matthewmontague.co.uk
www.matthewmontague.co.uk

Outdoor Gym

146 Burley Lane, Quarndon, Derby

Site Plan as proposed

MMA PROJECT REF	SCALE(S)	PAPER SIZE	DRAWN BY	CHECKED BY
2502	1 : 200	A3	JB	CB

PROJECT	ORIGINATOR	ZONE	LEVEL	TYPE	ROLE	NUMBER
BUR	MMA	Z1	GF	DR	A	**01003**

STATUS	SUITABILITY DESCRIPTION
D5	Issued for planning
REVISION	REVISION STATUS
P1	

This document is copyright of Matthew Montague Architects. If in doubt ASK. Drawing measurements shall not be obtained by scaling. Verify all dimensions prior to construction. Immediately report any discrepancies on this document to the Architect. This document shall be read in conjunction with associated models, specifications and related consultant's documents.