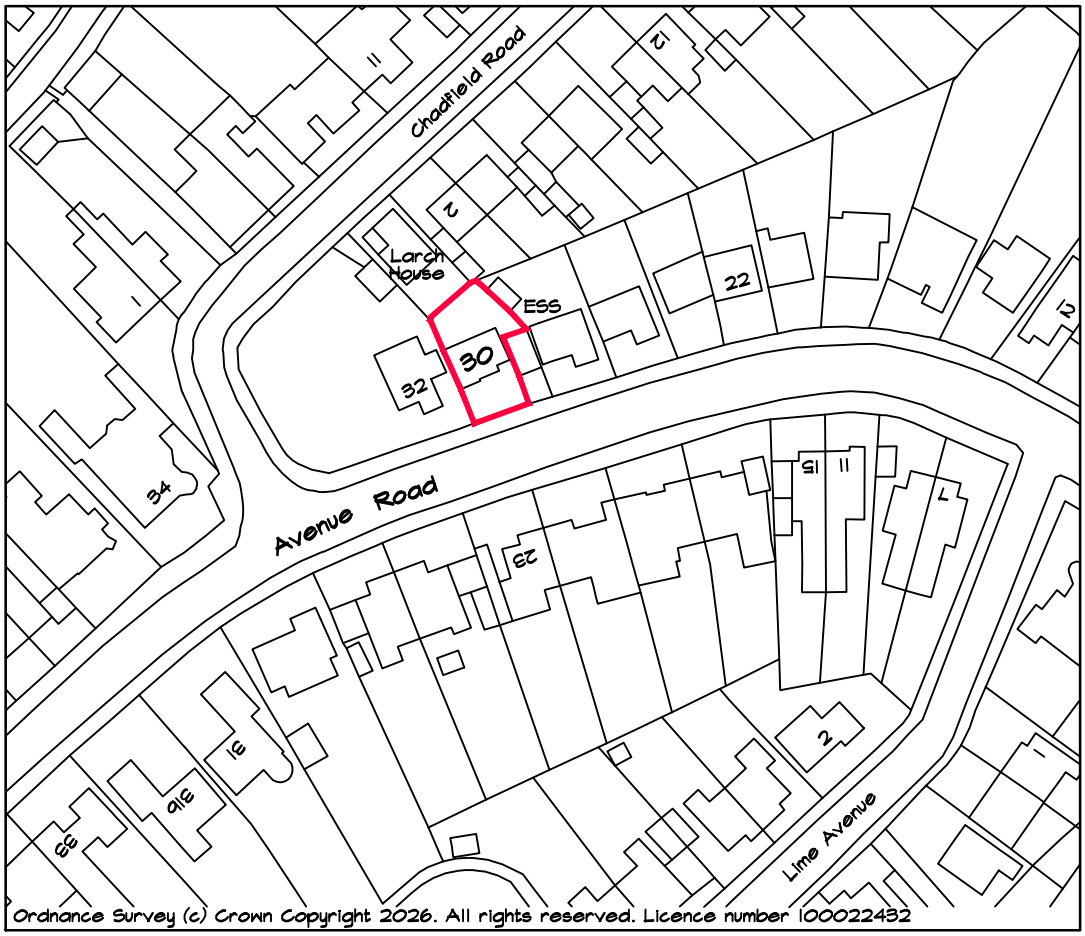

Site Location Plan

1:1250

Address 30, Avenue Road, Duffield, Belper.	CREATION BUILDING DESIGN	
Client Mr & Mrs J. Warne	7, Brackley Drive, Spondon, Derby DE21 7SA Mob. 07969 248579 E-mail kevinfitchett7@gmail.com	
Date January '26		
Drawing Title Site Location Plan	Scale 1:1250	Drawing No 2254SP