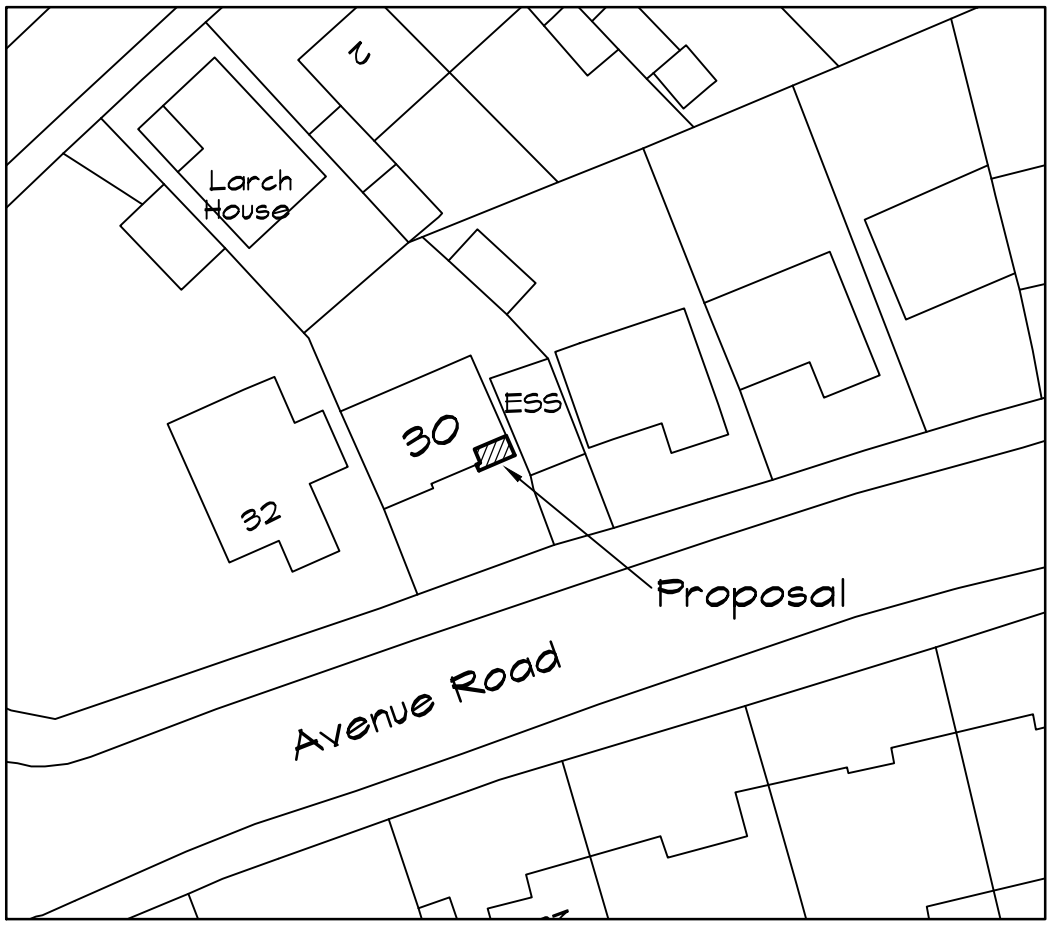

Block Plan

1:500

Address: 30, Avenue Road, Duffield, Belper.	CREATION BUILDING DESIGN	
Client: Mr & Mrs J. Warne	7, Brackley Drive, Spondon, Derby DE21 7SA Mob. 07969 248579 E-mail kevinfitchett7@gmail.com	
Date: January '26		
Drawing Title: Block Plan	Scale: 1:500	Drawing No: 22544BP