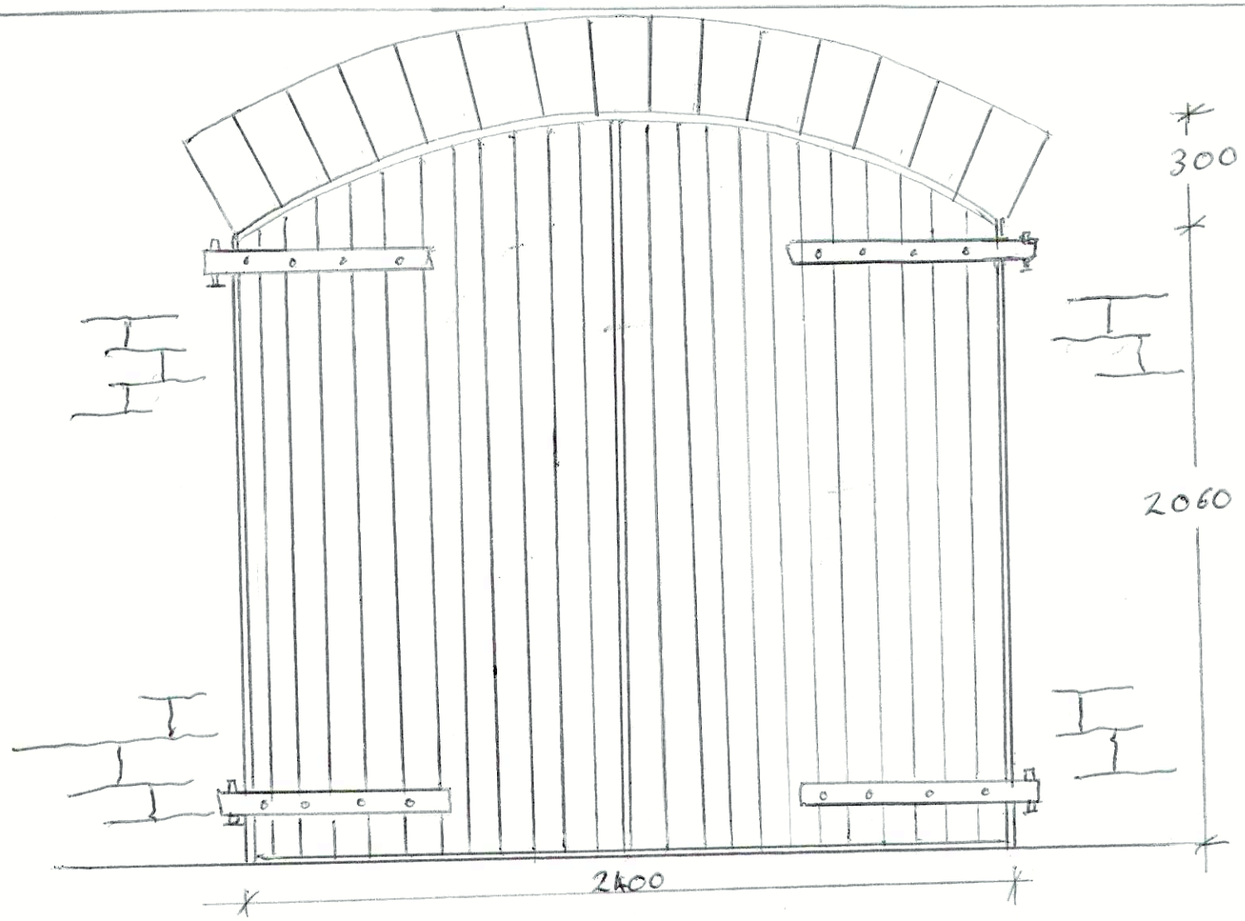

TIMBER ARCHWAY DOORS TO BE REFURBISHED / RENEWED
FORM OF CONSTRUCTION TO MATCH EXISTING WITH TONGUE + GROOVE EXTERNAL CLADDING

DOORS TO BE PAINTED STRUTT GREEN BS 14C40

NOTES

1. DO NOT SCALE
2. ALL DIMENSIONS IN MM UNLESS STATED OTHERWISE
3. HINGES TO BE RETAINED WHERE POSSIBLE
4. CAST IRON LOCK AND LATCH DETAILS TO BE CONFIRMED

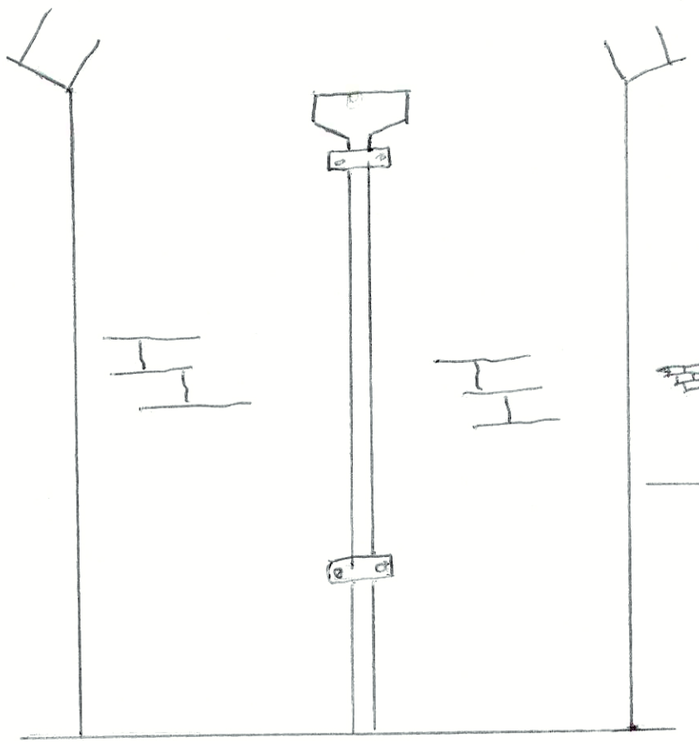

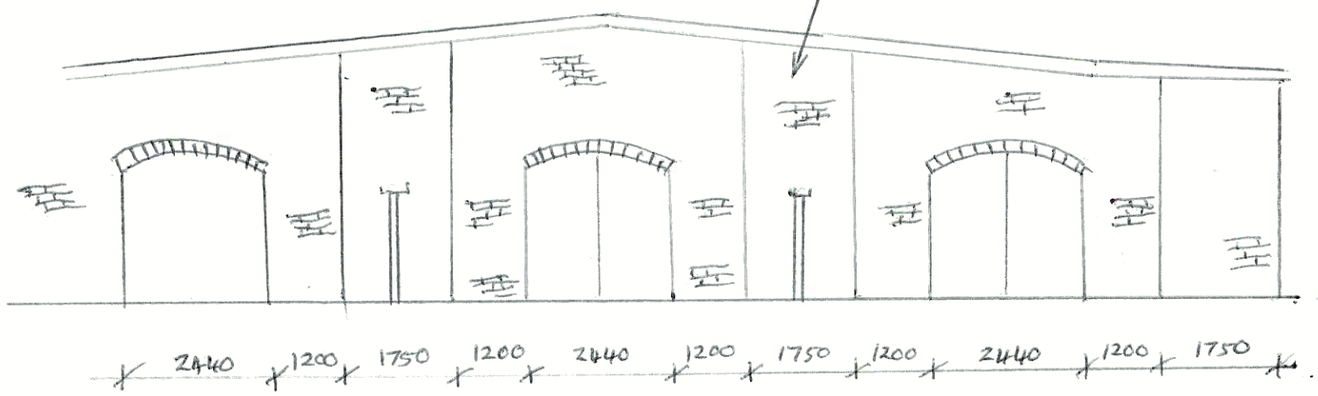

PROPOSED MAINTENANCE WORK TO ARCHES AT 34A LODGE DRIVE

SCALE 1:100 & 1:20
DWG No BHH-002
DRAWN BY DKB
DATE JAN 2026