ICE HOUSE - NO PROPOSED CHANGES

ANTE CHAMBERS - NO PROPOSED CHANGES

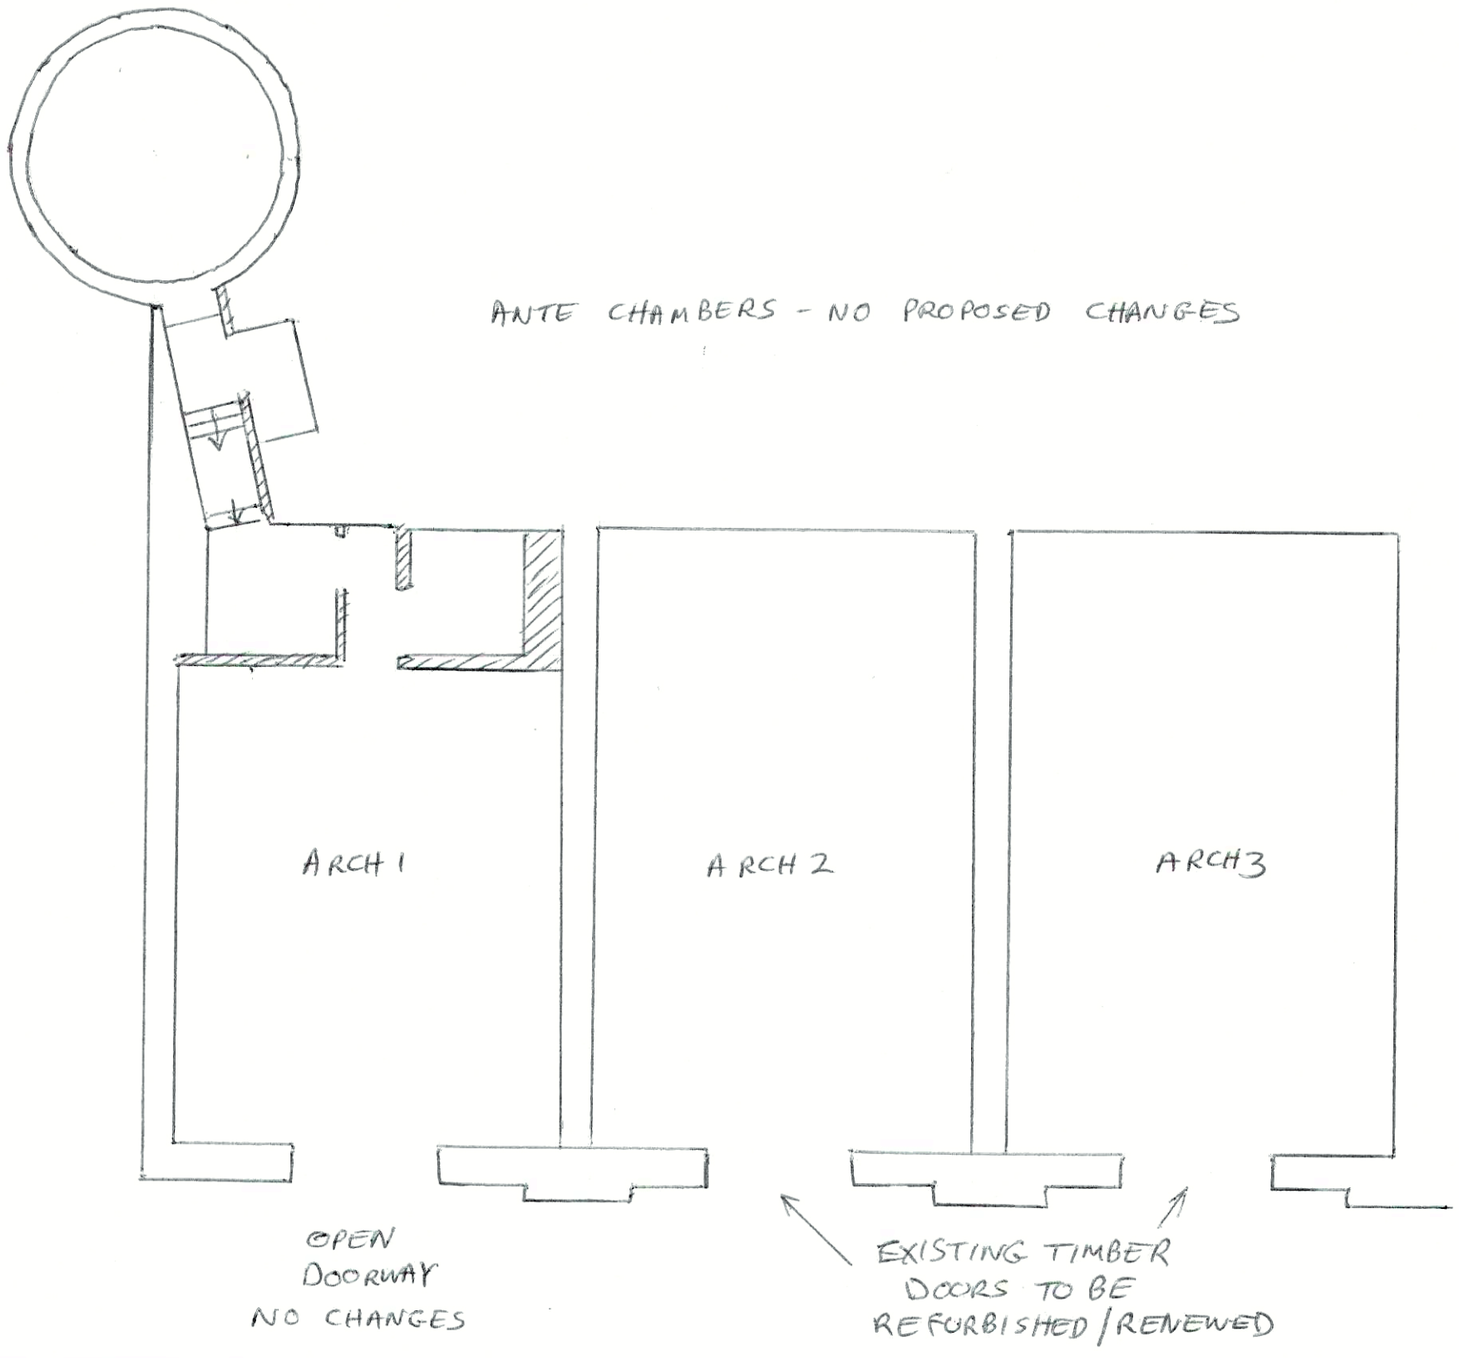

NOTES

1. THE INTRADOS OF ALL ARCHES TO BE BRUSHED BY HAND TO REMOVE LOOSE MATERIAL
2. LIME (WHITE WASH) TO BE APPLIED - 3→4 COATS AS NECESSARY (E.G. WOMERSLEYS WHITE PEAK BUXTON LIME WASH)

PROPOSED MAINTENANCE WORK TO ARCHES AT 34A LODGE DRIVE

SCALE 1:100

DWG NO. BHH-001

DRAWN BY DKB

DATE JAN 2026