Original produced at A3 (420x297) DO NOT SCALE not to reproduce with out written permission of Channel Design Ltd.

Channel Design ltd©

Channel Design ltd.
Ashbourne
Derbyshire

tel 01335 348452

registered in England and Wales
registered office
The Old Vicarage, 51 St. John Street, Ashbourne, Derbyshire, DE6 1GP
company no. 06901106

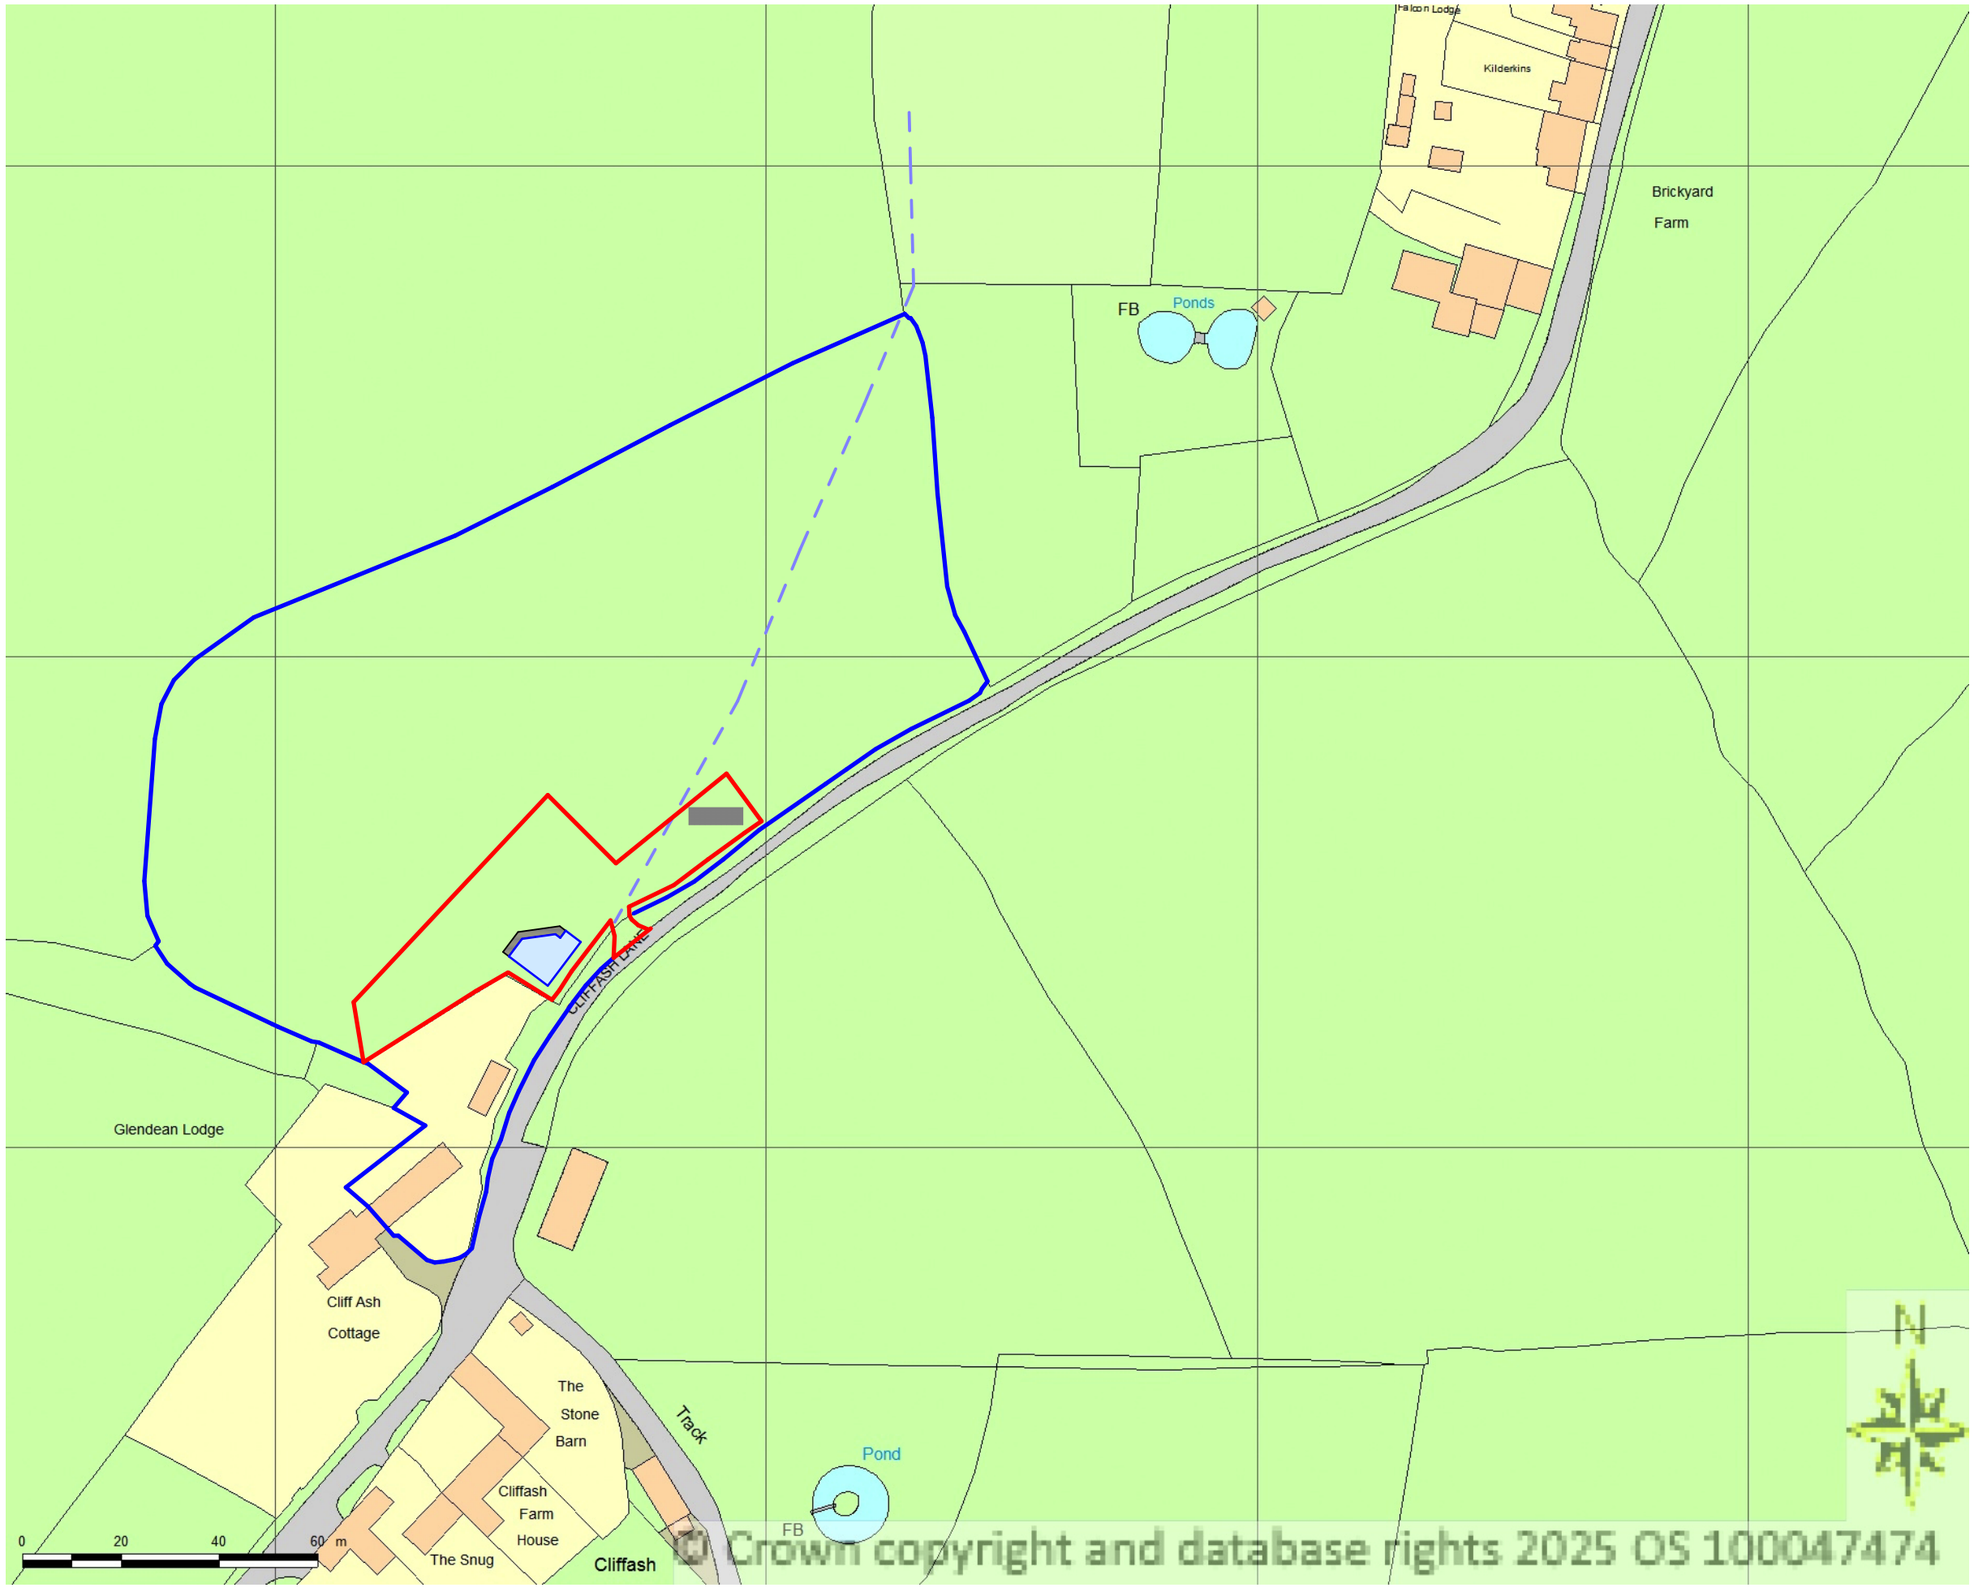

Location Plan 1:1250

C Reposition PV panels
LA 6/1/26

B Reposition PV panels
LA 12/12/25

A Add PV panels LA 11/12/25

Project Name
Davies
Springhill Barn
Idrigehay

Drawing Name
Location plan

Drawn by dta
Date November 2025

Job No. 2542
Scale 1:1250

Drawing No. 02C
Status Planning