Channel Design ltd.
Channel Design ltd.
Ashbourne
Derbyshire
tel 01335 348452
registered in England and Wales
registered office
The Old Vicarage, 51 St. John Street, Ashbourne, Derbyshire, DE6 1GH
company no. 06907156

N

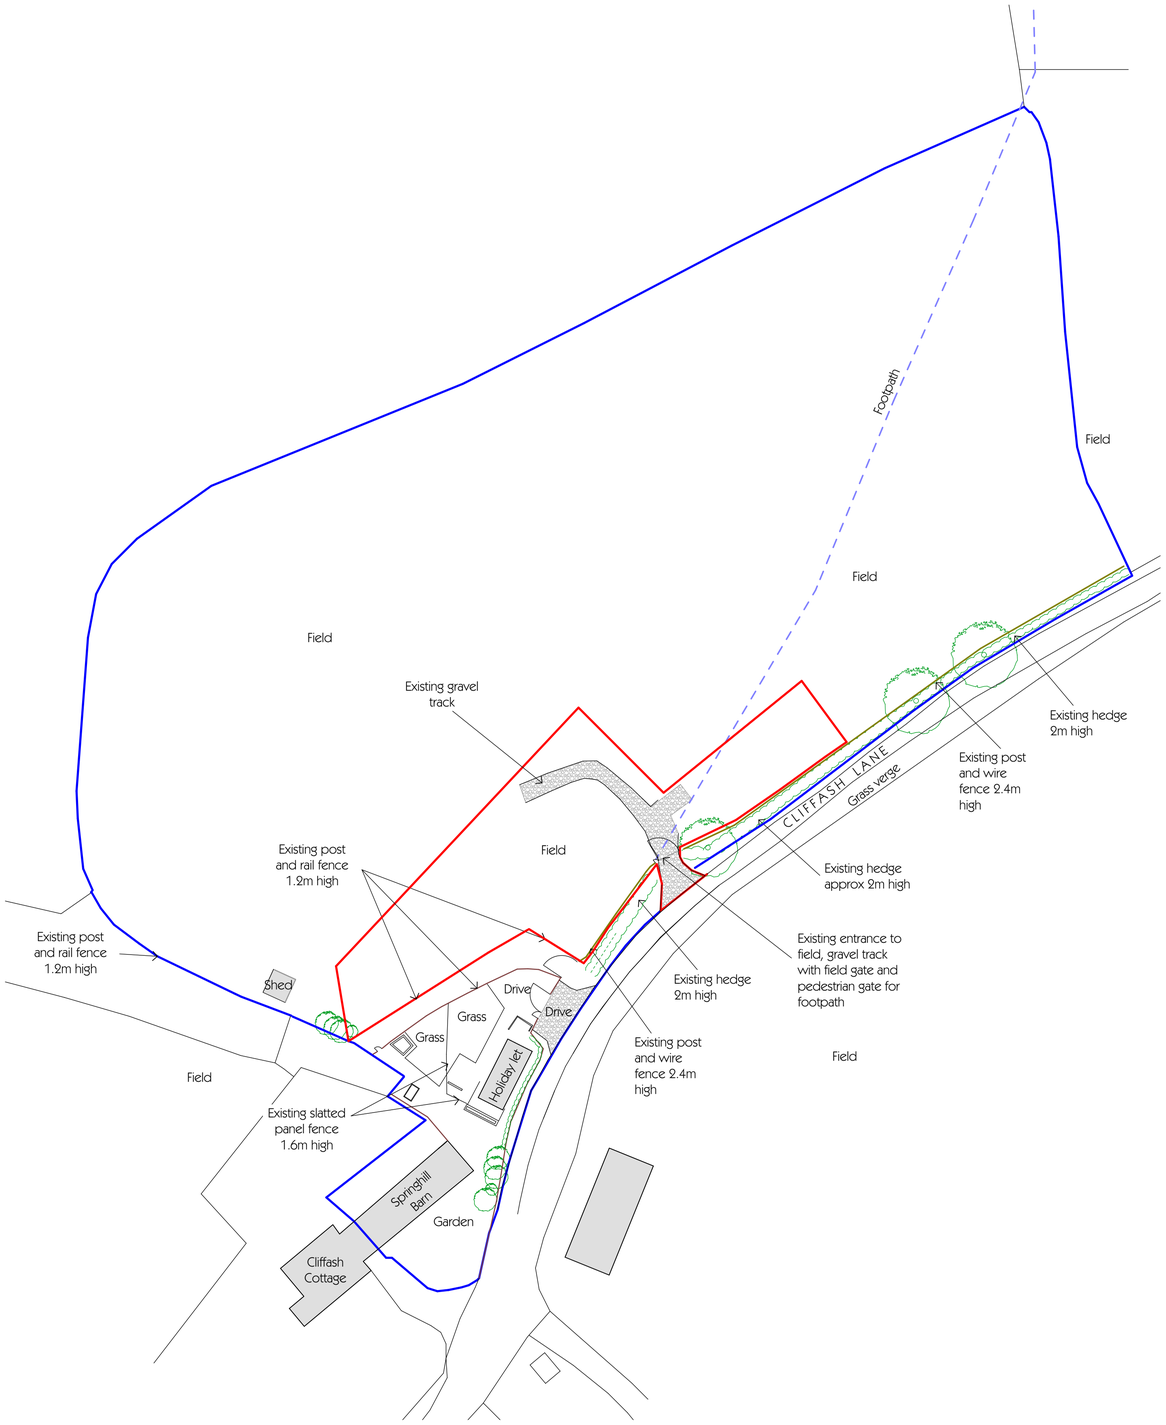

Existing Block plan 1:500

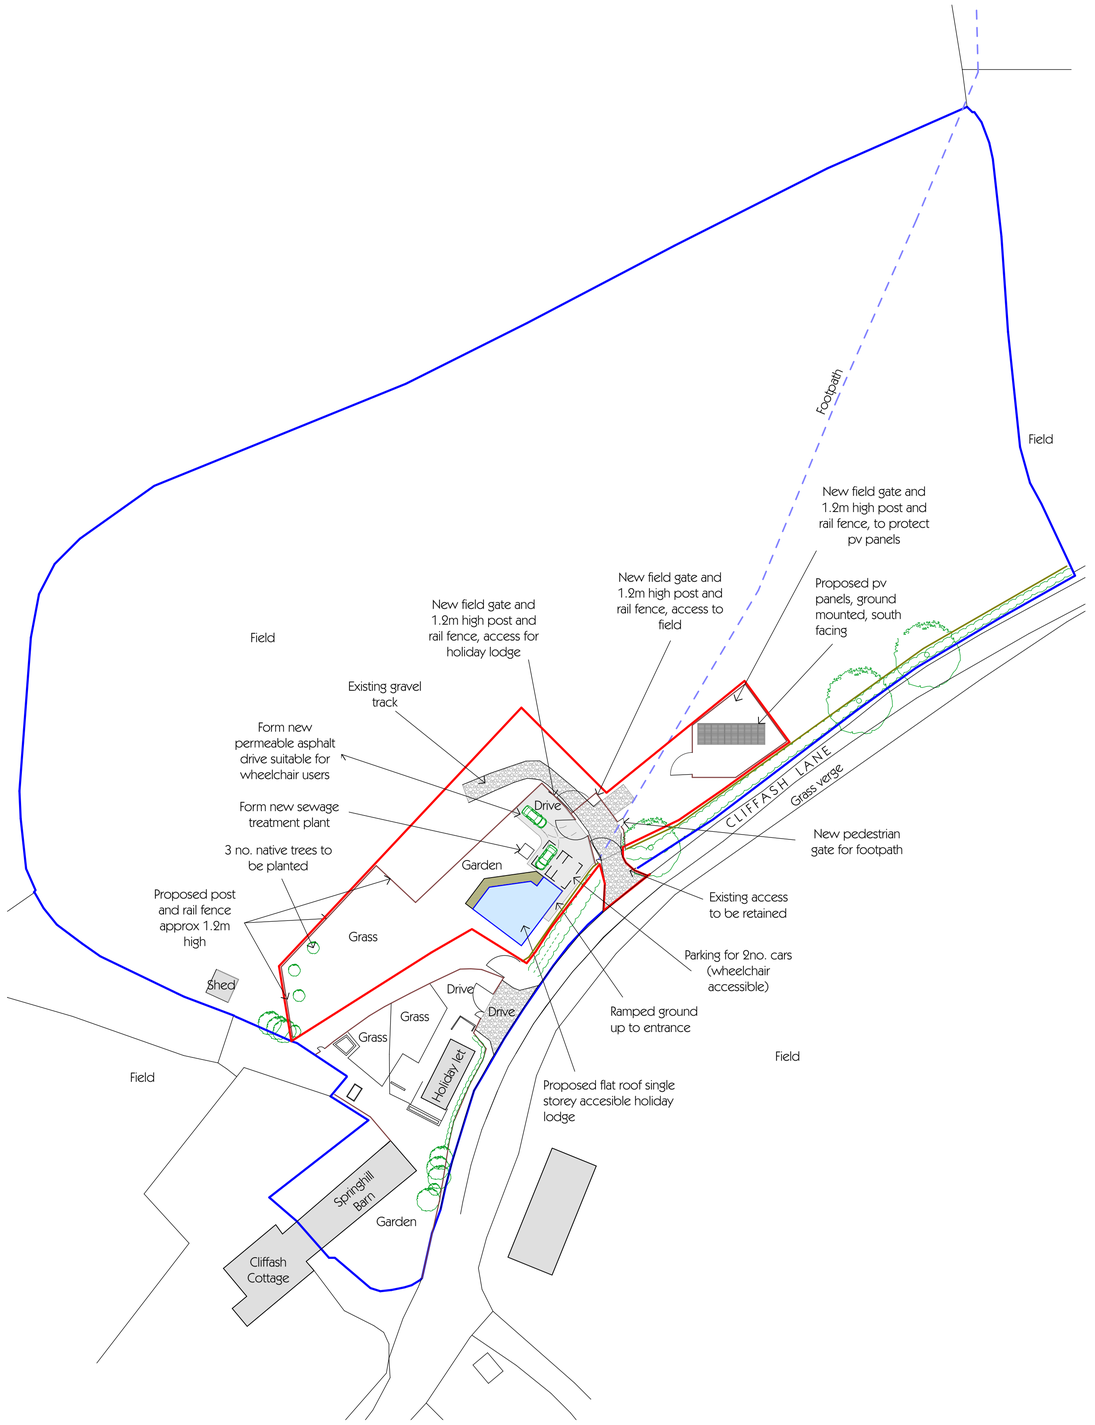

Proposed Block plan 1:500

1:500 Scale
0 10 20 30 40 50

rev.	details	by	date
E	Reposition PV panels to new configuration	LA	6/1/26
D	Add sewage treatment plant and 3 no. native trees	LA	17/12/25
C	Reposition PV panels to avoid shading from trees	LA	12/12/25
B	Amend plan as clients comments	LA	10/12/25
A	Amend plan based on topo survey and clients comments	LA	9/12/25

Project
Davies
Springhill Barn
Idridehay

Drawing Name
Existing and proposed block plans

Drawn by
dta

Date
November 2025

Project No.
2542

Drawing Scale
1:500

Layout ID
03E

Status
Planning

Original produced at A1 (841x594) DO NOT SCALE not to reproduce with out written permission of Channel Design Ltd.