Channel Design ltd.
Ashbourne
Derbyshire

tel 01335 348452

registered in England and Wales
registered office:
The Old Vicarage, 51 St. John Street, Ashbourne, Derbyshire, DE6 1GP
company no. 06901106



Photo of similar PV installation

1:50 Scale

0 1 2 3 4 5

Panel and Mounting Bracket Elevations Scale 1:50

CURRENT PROPOSED OPTION

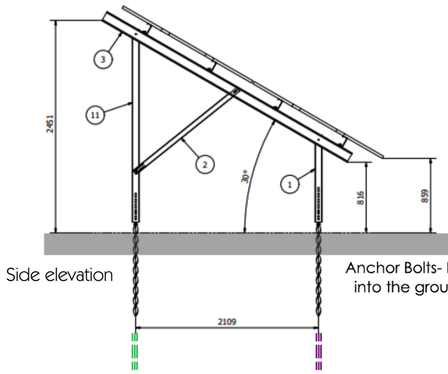

Side elevation

Anchor Bolts- Fired into the ground.

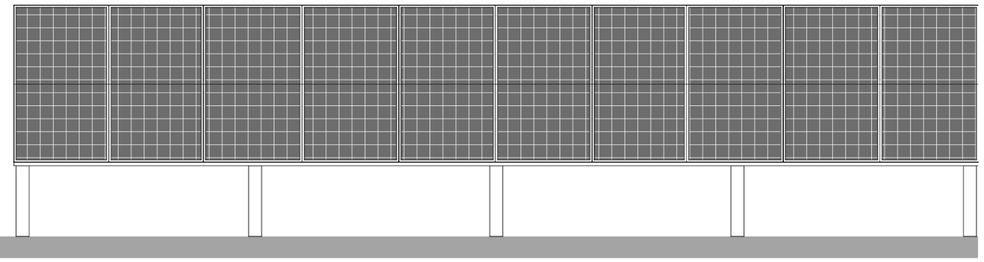

Front elevation

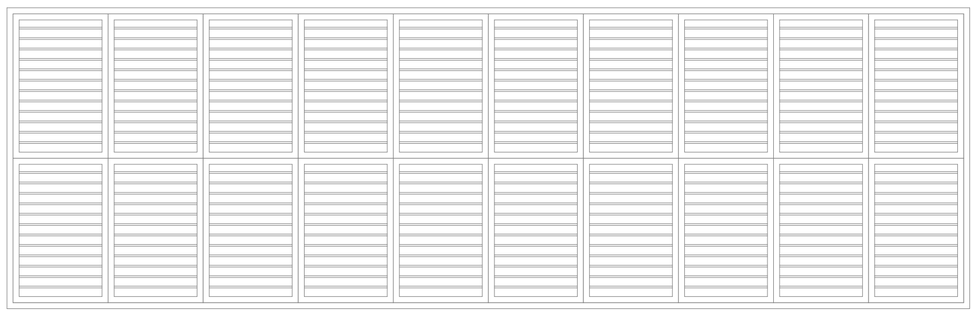

Plan

PV plan and elevations 1:50

rev.	details	by	date

Project Name
Davies
Springhill Barn
Idrigehay

Drawing Name
Proposed PV details

Drawn by: dta
Date: January 2026

Project No.: 2542
Drawing Scale: 1:50

Layout ID: 04
Status: Planning

Original produced at A2 (594x420) DO NOT SCALE not to reproduce with out written permission of Channel Design Ltd.