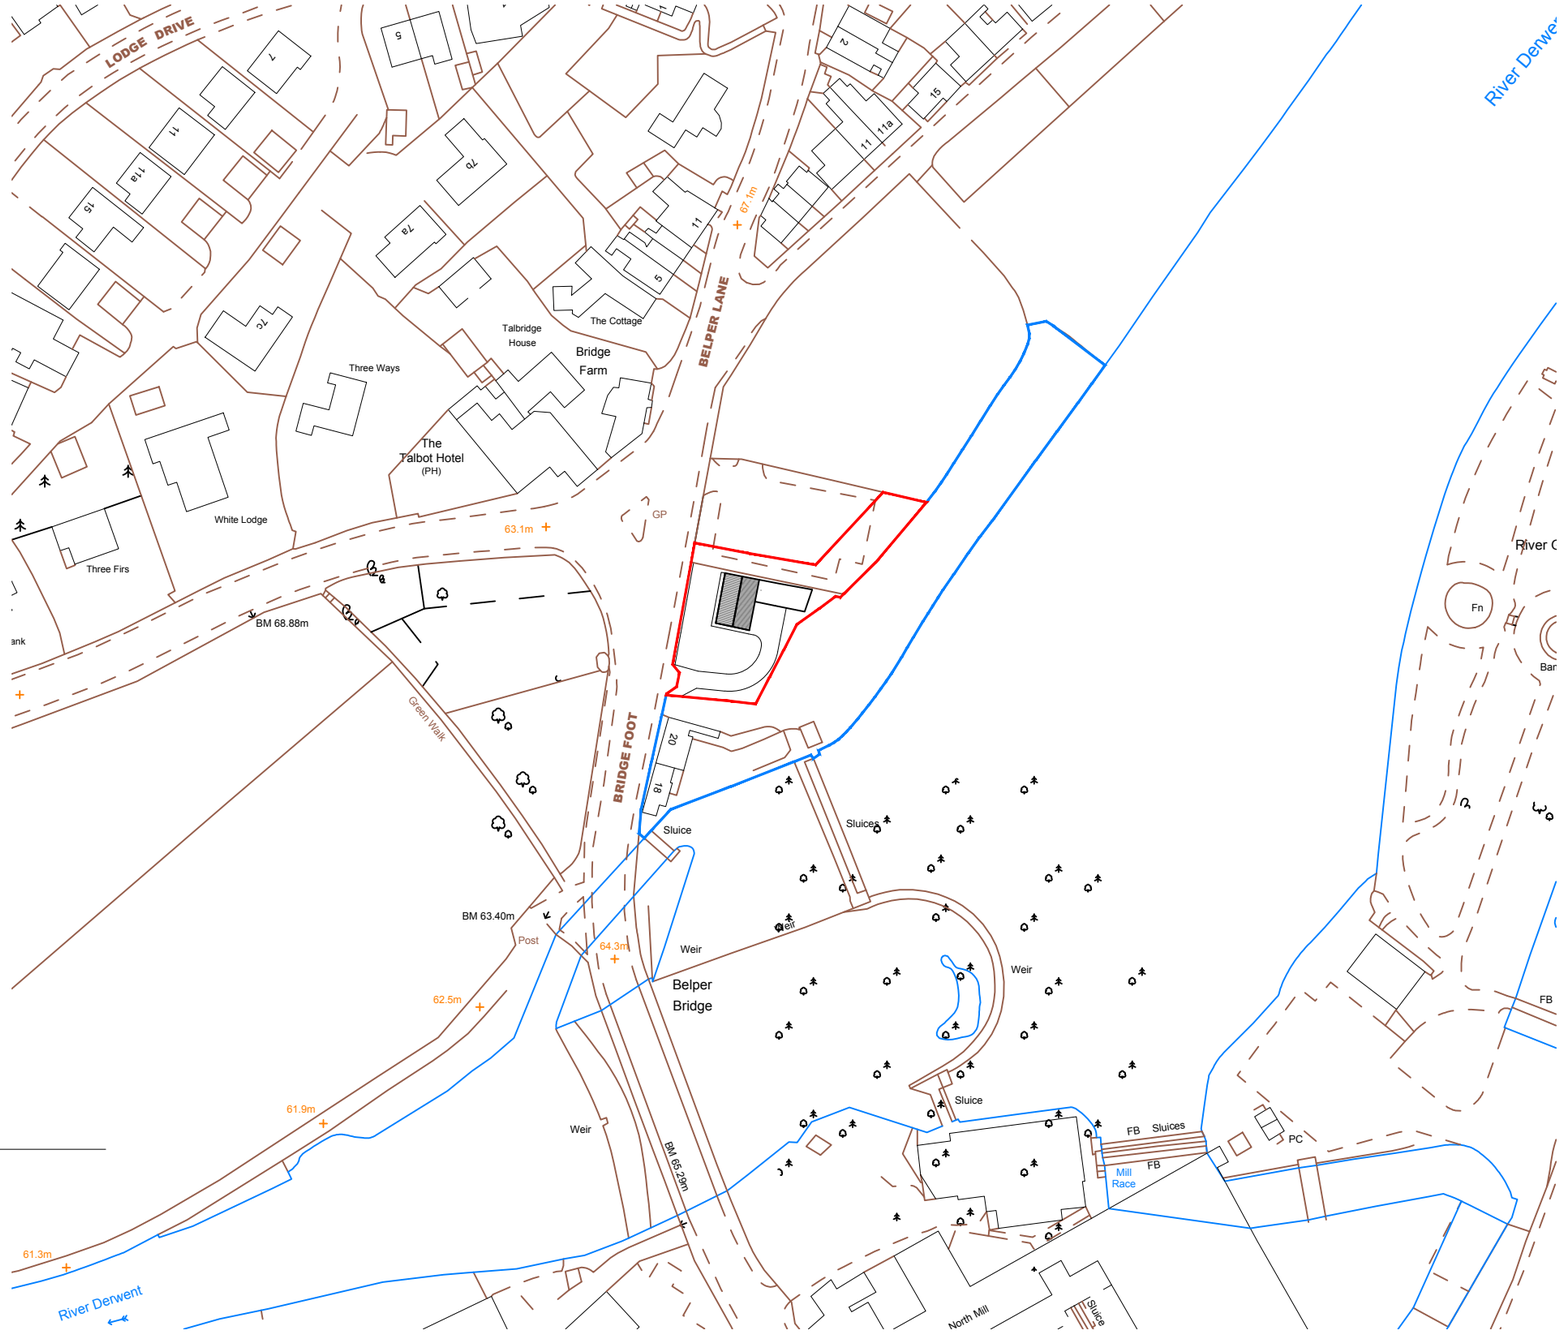

08 / 01 Location Plan

1:1250

Rev.	Drawn	Comments	Date

FILE: *24-131 - Proposed.dwg*

TITLE
Location Plan

NUMBER
24-131-08-01

SCALE @ A3
1:1250

REVISION
/

ISSUE DATE
July 24

STATUS
Planning

REVISION DATE
/

PROJECT
Bridge Foot,
Belper, Derbyshire.

CLIENT
Karen Jackson Taylor

dkmy architects ltd
Davidson Keighley Marston Yates
a: 10 Spencer Road, Belper, Derbyshire, DE56 1JY
e: info@dkmy.co.uk
m: 07847 328 233
w: www.dkmy.co.uk