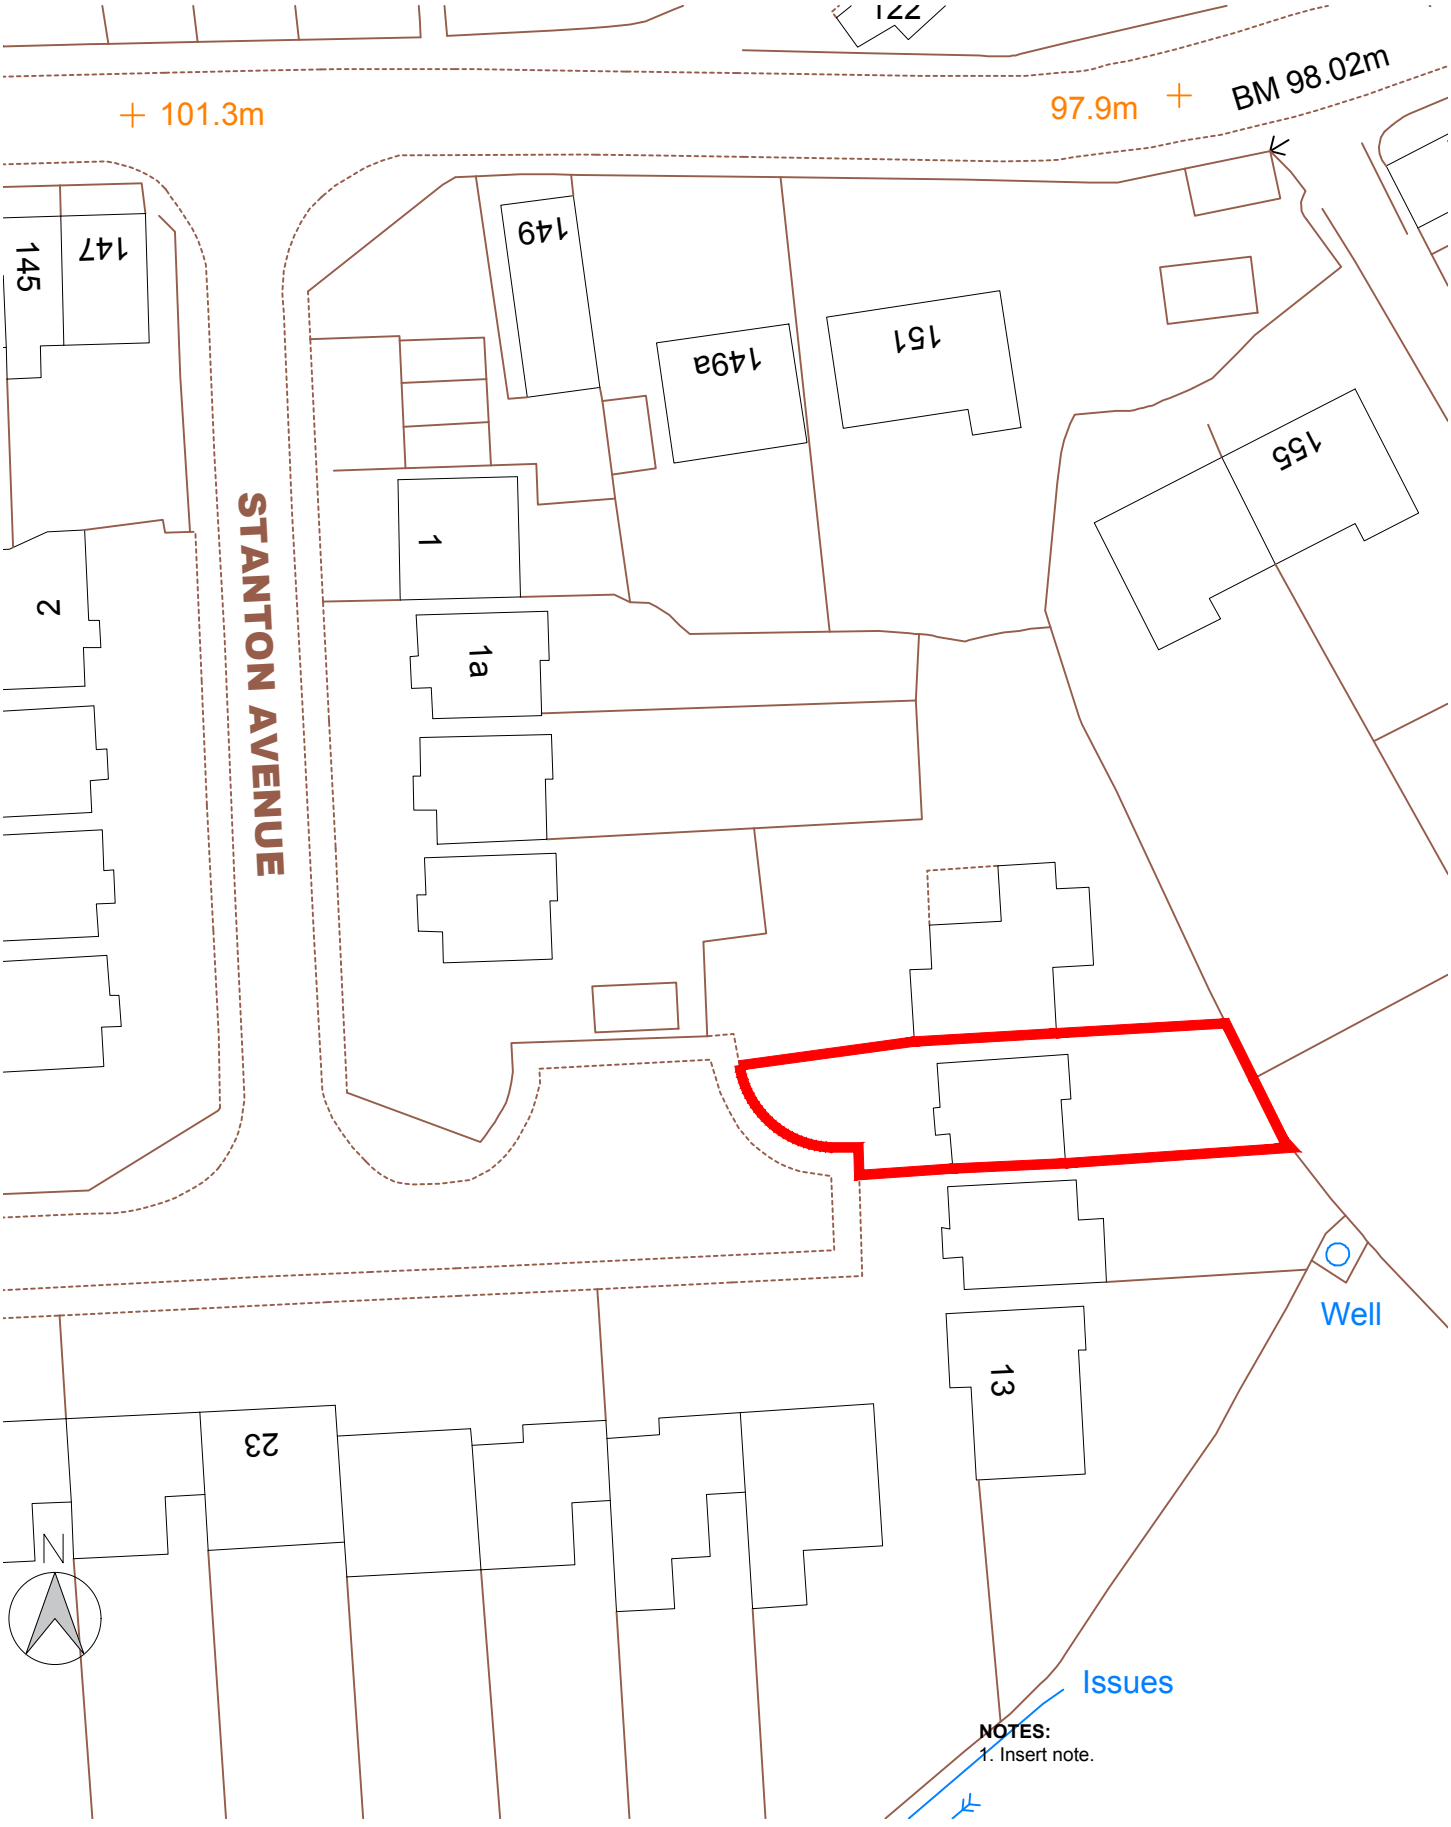

PROJECT
9 Stanton Avenue, Belper.
Derbyshire. DE56 1EE

CLIENT
Ms. S. Lareen.

FILE: *23-110 - survey 01_recover.dwg*

TITLE
Block Plan.

NUMBER	REVISION	STATUS
23-110-08-02	/	Planning
SCALE @ A4	ISSUE DATE	REVISION DATE
1:500	Aug 23	/

dkmy architects ltd
Davidson Keighley Marston Yates
a: 10 Spencer Road, Belper, Derbyshire, DE56 1JY
e: info@dkmy.co.uk
m: 07847 328 233
w: www.dkmy.co.uk