

1 Front Elevation as Proposed
1 : 100



3 Rear Elevation as Proposed
1 : 100

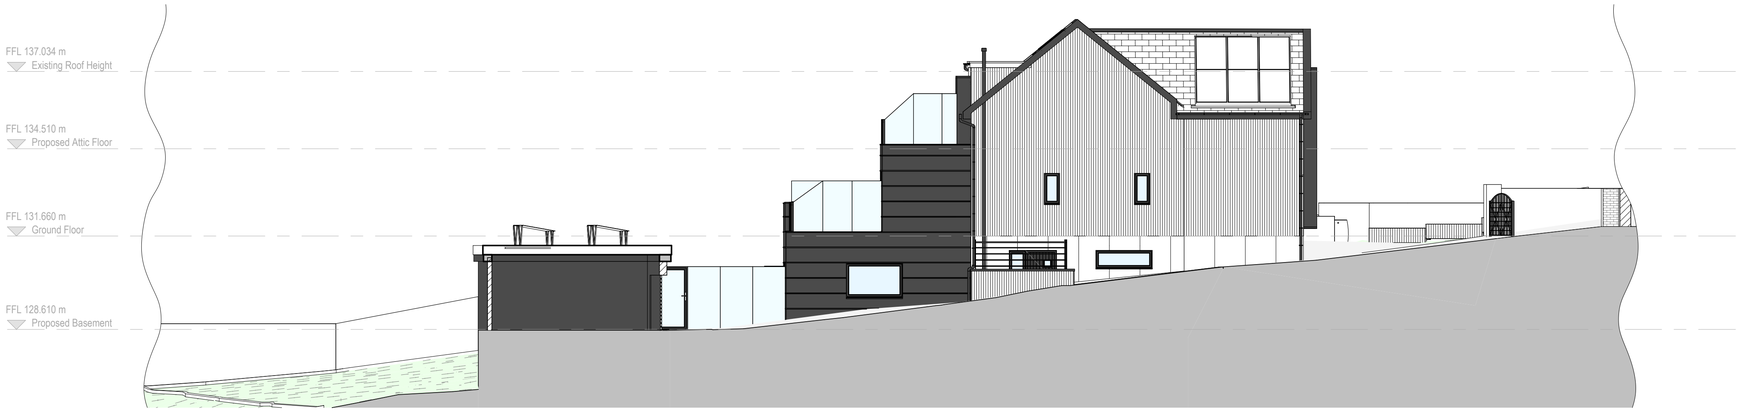

2 Side Elevation as Proposed
1 : 100

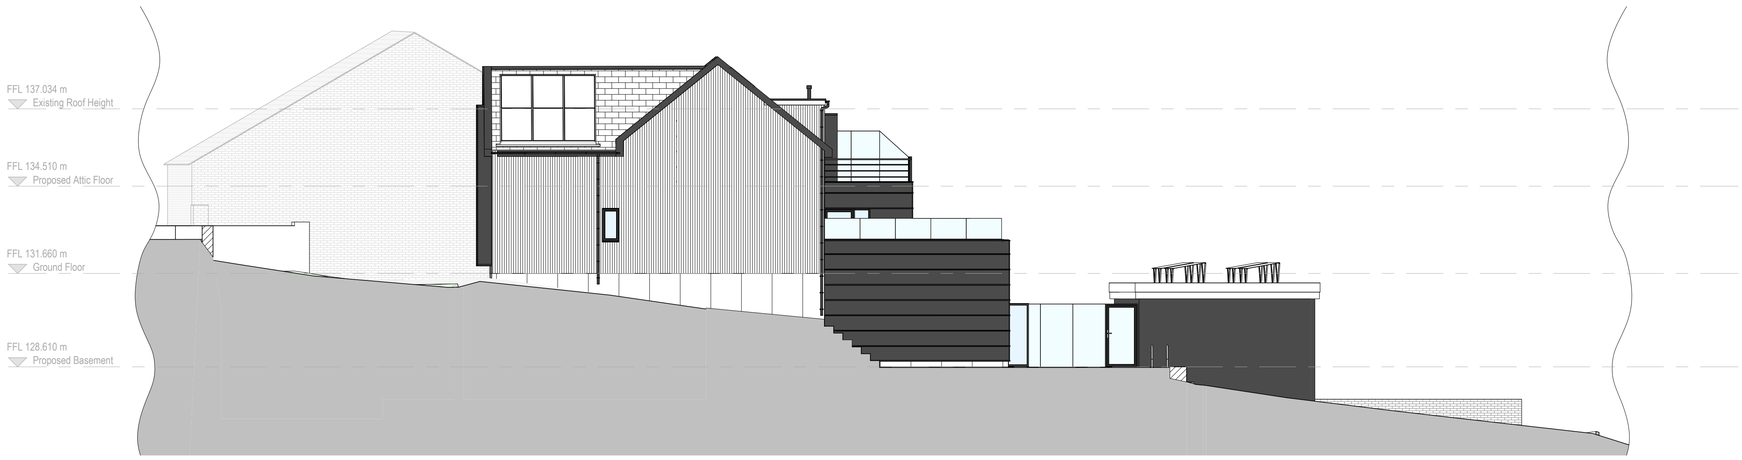

4 .Side Elevation as Proposed
1 : 100

0 1 2 3 4 5 10
GRAPHIC SCALE: 1:100

Copyright retained in accordance with the copyright, design, and patents act 1988.

DO NOT SCALE OFF DRAWINGS
Dimensions to be checked on site.

CDM Regulations 2015

! Denotes a significant hazard or difficult management procedure. Please refer to drawing notes for potential hazards. Main contractor to plan for mitigation measures in response to hazards.

CDM Regulations require that **all** projects are to:

- **Have workers to be competent and are suitably skilled for the work they carry out;**
- **Contractors to provide appropriate supervision, instruction and information to all on site workers to provide a safe working environment;**
- **Have a written construction phase plan.**

Worcester Lloyd are appointed as `Designer` only, unless a written appointment has been completed for the formal appointment as `Principal Designer`

REV	DATE	DESCRIPTION	DRAW	CHK
D	08.01.26	Amended following planners commets	BD	4
C	09.10.25	Dormer amended following contractor & client comments	BD	3
B	08.09.25	Updated following client's comments	BD	2
A	02.09.25	Alterations made following client comments	BD	1

WORCESTER LLOYD
ARCHITECTS & ENGINEERS

Studio 20, Sadler Bridge Studios, Bold Lane
Derby, DE1 3NT

Office: 01332 742 557

www.worcesterlloyd.co.uk

RIBA
Chartered Practice

Project / Client:
331 Over Lane, Belper

Drawing Title:
Elevations as Proposed

Scale:	Size:	Date:	Status:
1 : 100	A1	18/07/2025	Proposed
	Drawn By: BD	Checked By: GN	

Drawing No:	Revision:
089 2025 007	D