Copyright retained in accordance with Copyright, Design and Patents Act 1988

GENERAL NOTES

All works are to be constructed in accordance with and to comply with all relevant Building Regulations and good high quality building practice by competent trades people.

All fixings are to be secure and all membranes and DPC's are to perform with complete integrity in locations which are to be agreed with the BCO in advance of installation.

Contractors are to comply with all Health, Safety and Welfare requirements under statutory and CDM Regulations. These include appropriate skills knowledge, training and information for the work involved.

Unless confirmed otherwise ADDC Architects have been appointed as Designers only.

Do not rely on scaling from drawings. Check dimensions against the building and works in advance of all orders and building operations and inform the Architect of any discrepancies immediately.

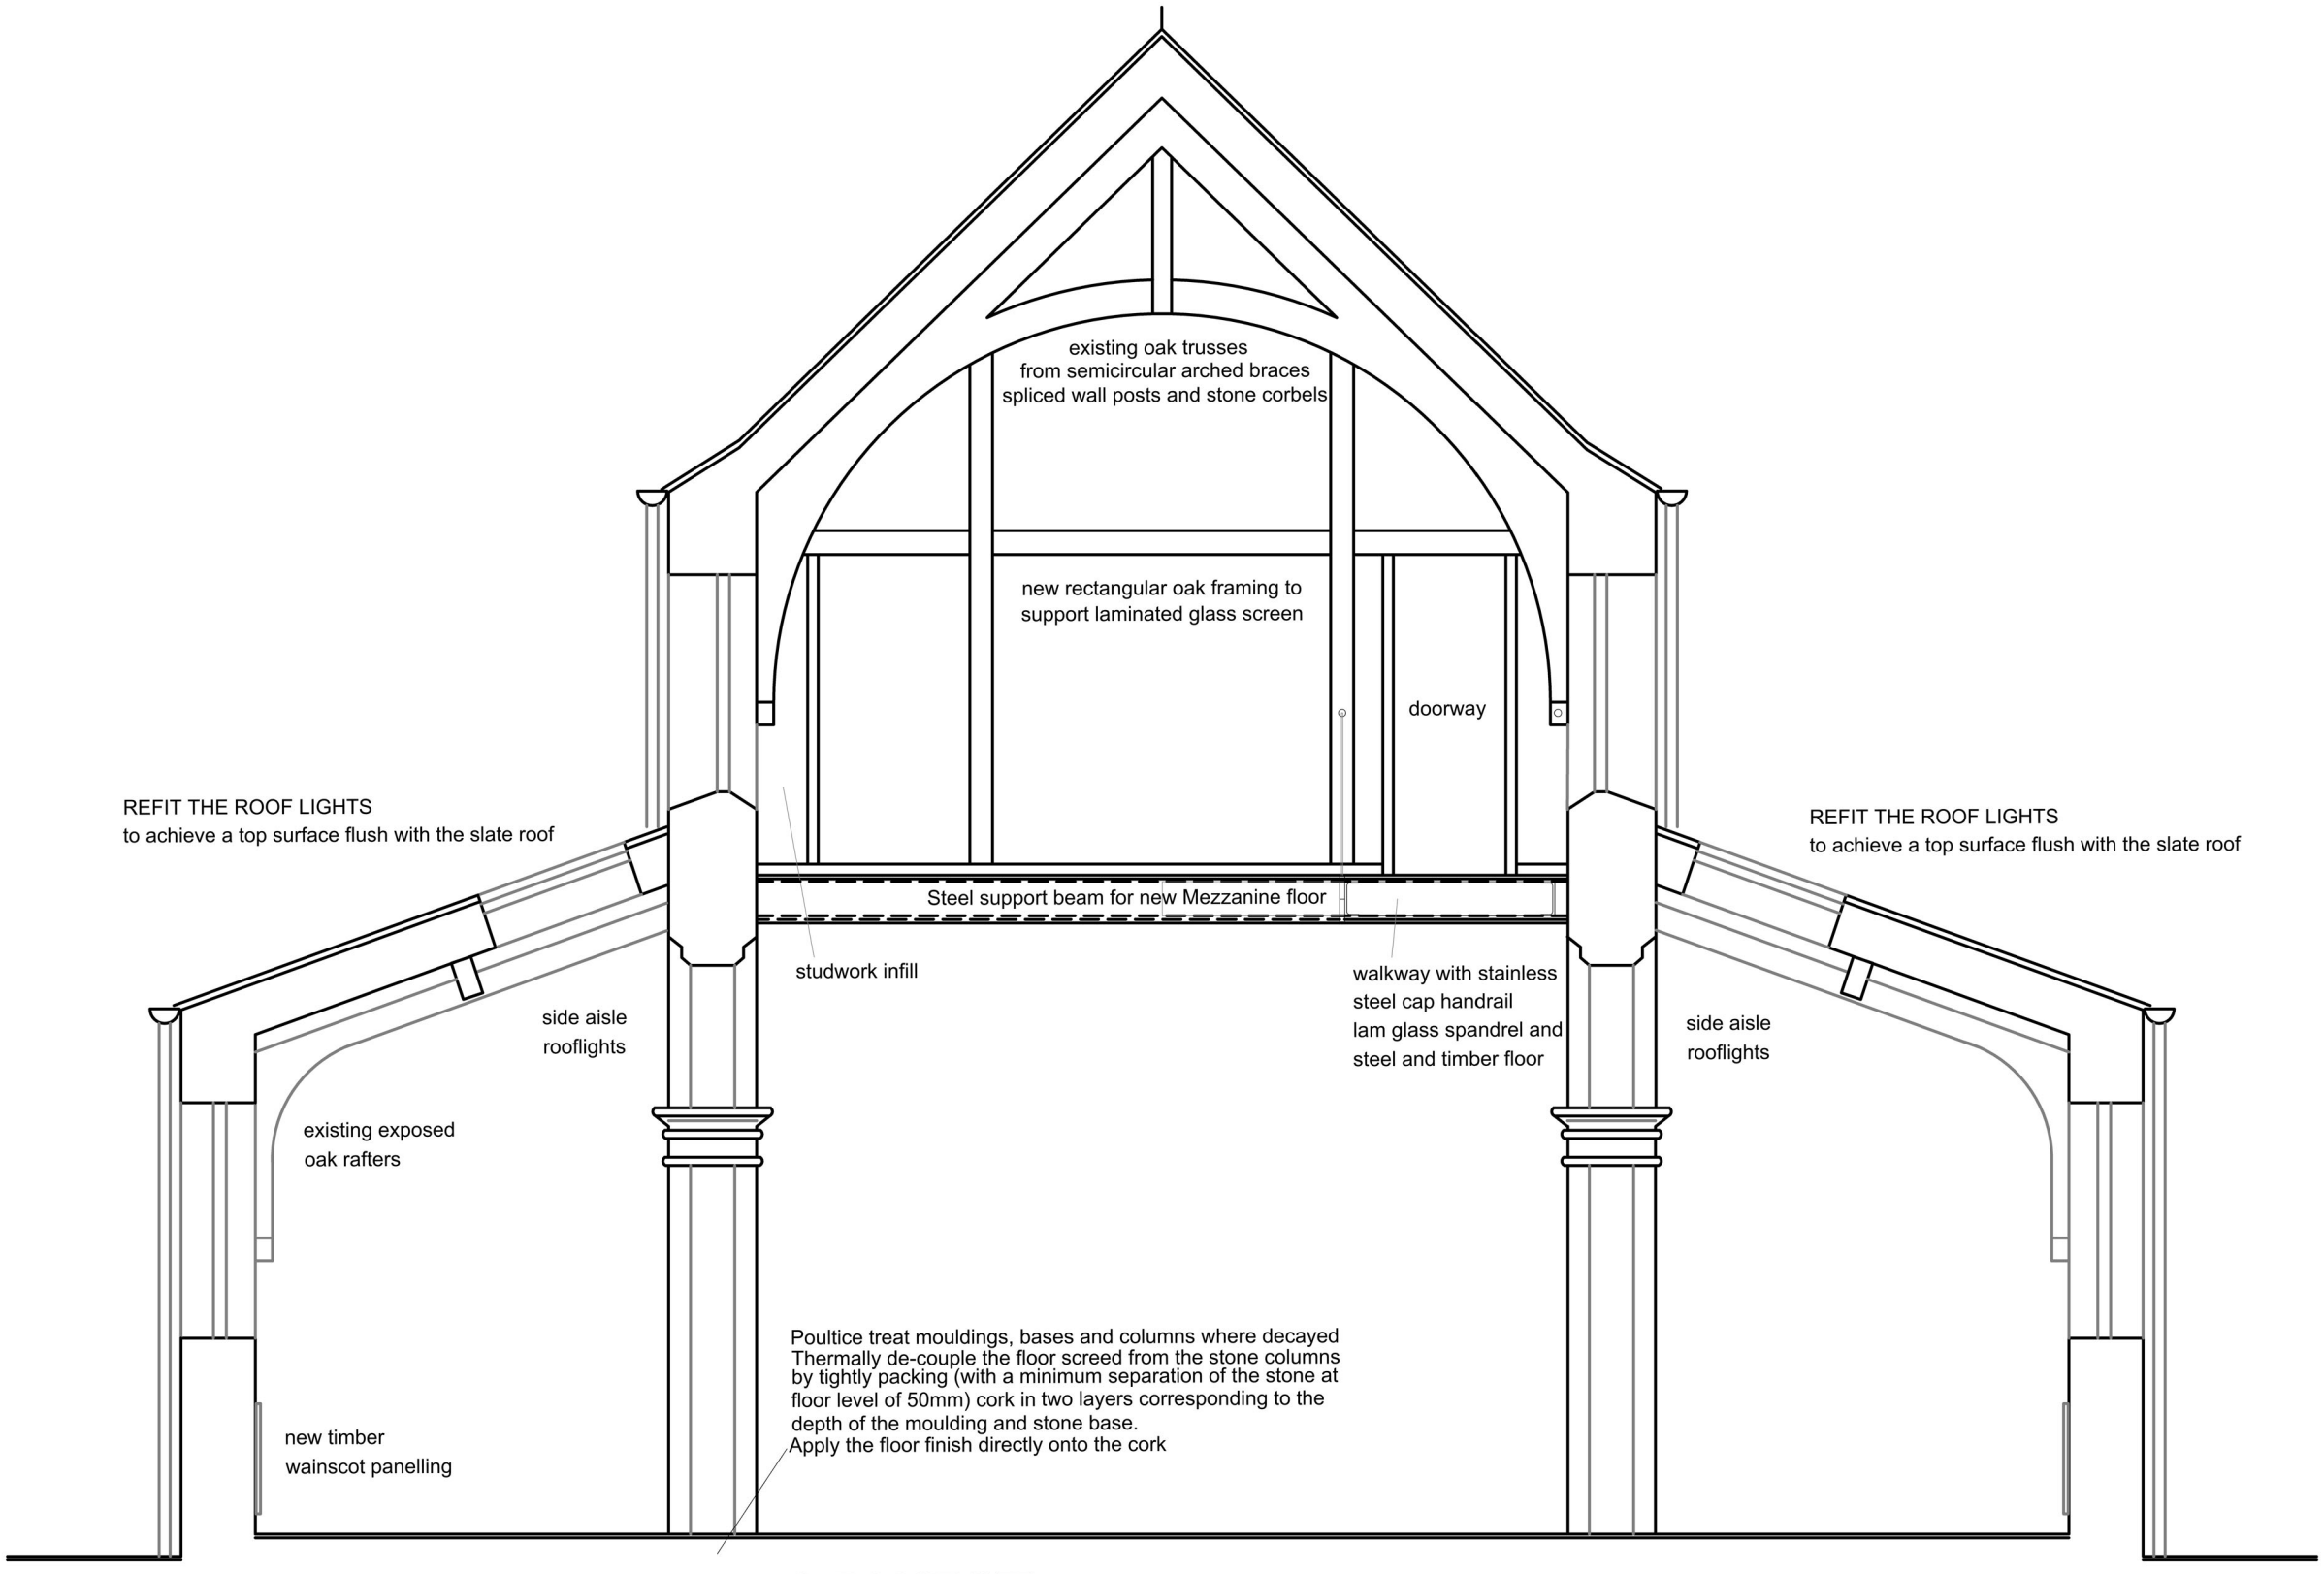

CROSS SECTION EAST-WEST THROUGH LOUNGE

Scale in metres

0 5

Project

PROPOSED REFURBISHMENT

WYCLIFFE CHURCH
Church Street
Alfreton DE55 7AH

Scale	Date	Drwg
1:50@A3	July 2025	202519 11A

CROSS SECTION

addc
architects
planning and
heritage consultants

01332 842120

The View
Hazelwood Hill
Hazelwood
BELPER
Derbyshire
DE56 4AD

mikewood@addc-architects.co.uk
www,adcc-architects.co.uk

11