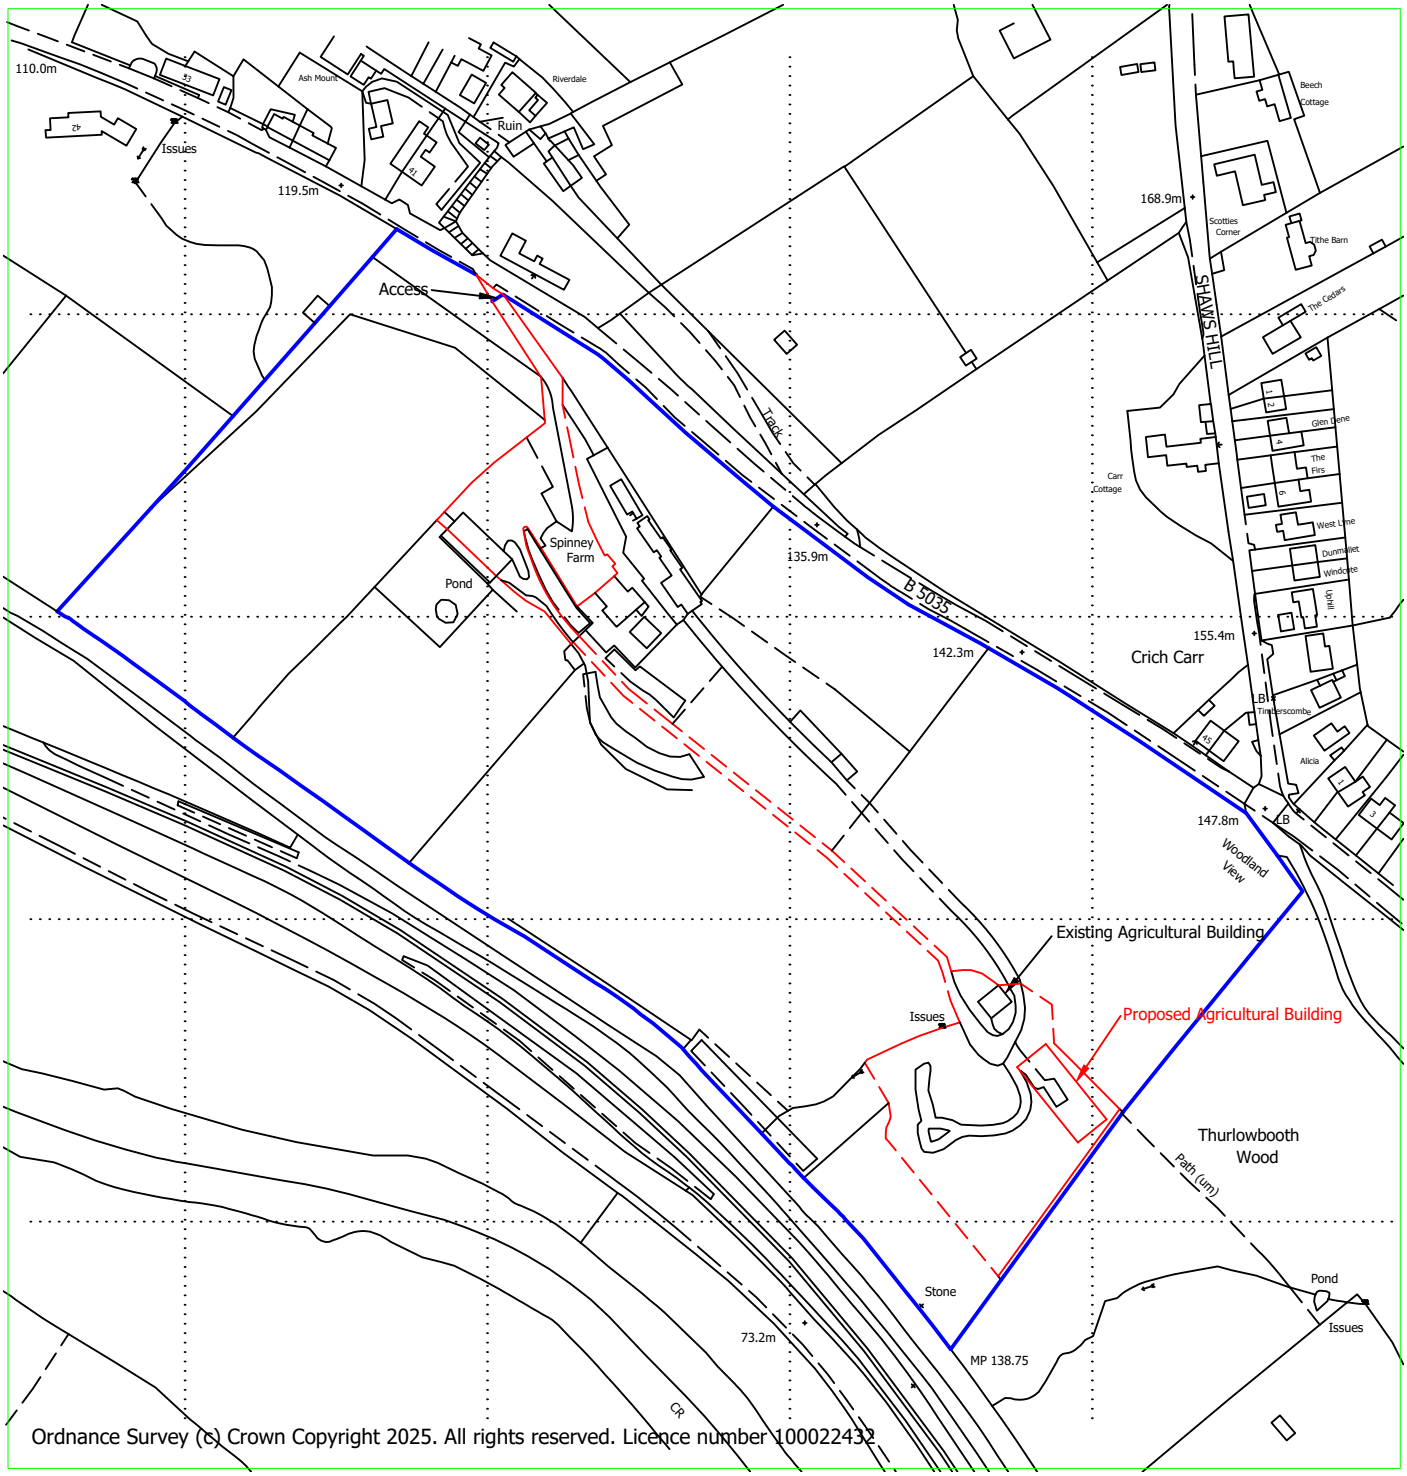

Ordnance Survey (c) Crown Copyright 2025. All rights reserved. Licence number 100022432

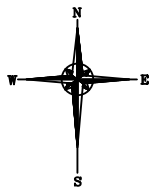

Reproduced from Ordnance Survey digital map data, 1:2500 scale, by permission of Ordnance Survey on behalf of The Controller of Her Majesty's Stationery Office.
© Crown copyright. All rights reserved. Licence Number: 100005813

BAGSHAWS EST 1891
Land • Property • Livestock

Vine House, Ashbourne, Derbyshire. DE6 1AE
Telephone: 01335 342201
www.bagshaws.com

Applicant:	Mr A Buxton Spinney Farm, Whatstandwell, Matlock. DE4 5EE		
Proposal:	Proposed Agricultural Building		
Scales:	1:2500 @ A4	Detail:	Location plan
Date:	20th Oct 2025	Drawing No.	001A