Location Plan

Site Address: **Easting: 442105 Northing: 356253**

Date Produced: **09-Jan-2026**

Scale: **1:1250 @A3**

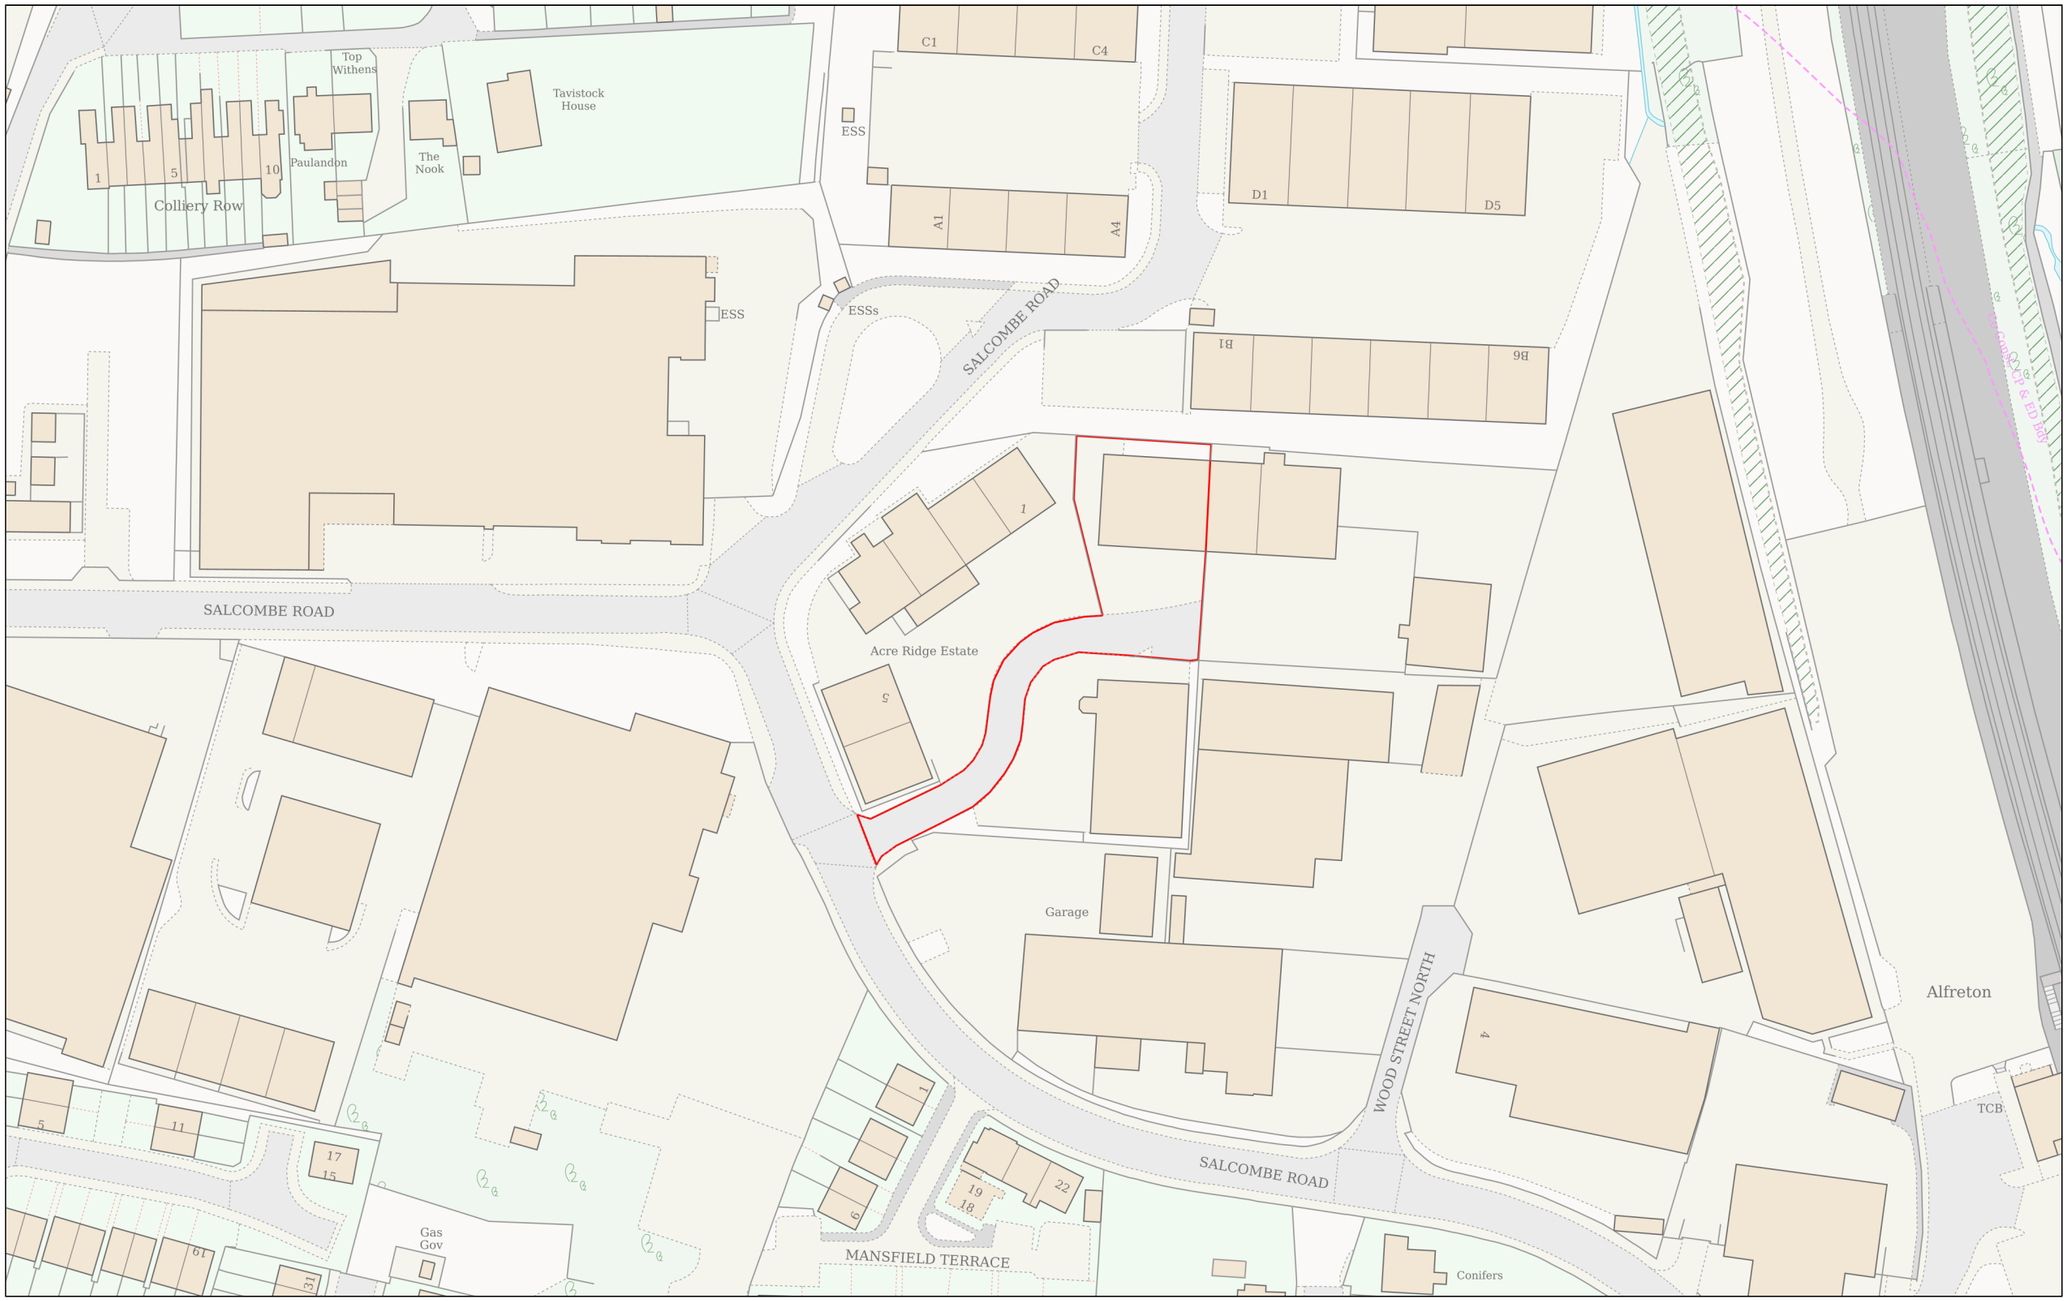

N

Planning Portal Reference: **PP-14611368v1**

0 50

Metres

Powered By TerraQuest

© Crown copyright and database rights 2026 OS 100042766