
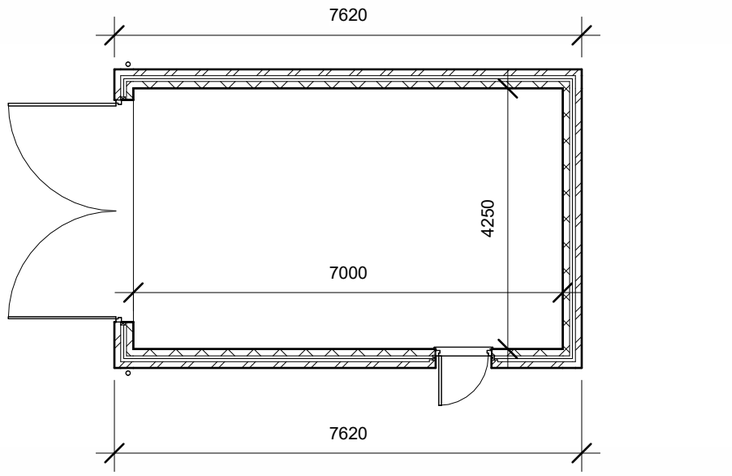



1 Proposed Garage Layout

1 : 100

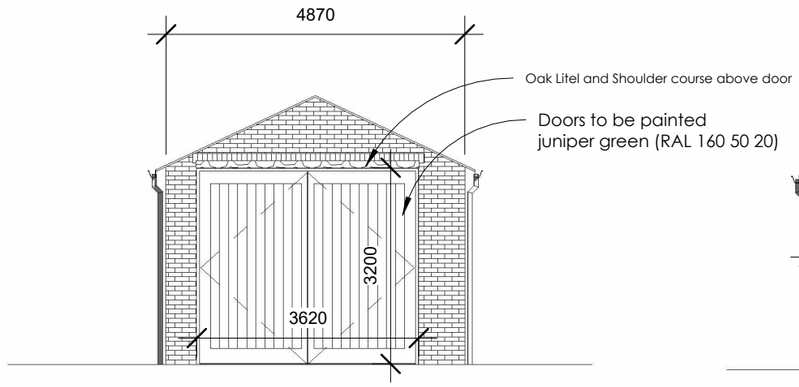


3 Proposed Garage Front

1 : 100

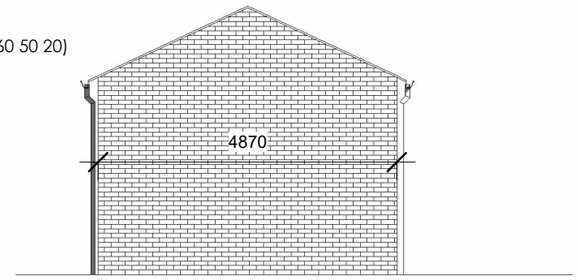


4 Proposed Garage Rear

1 : 100

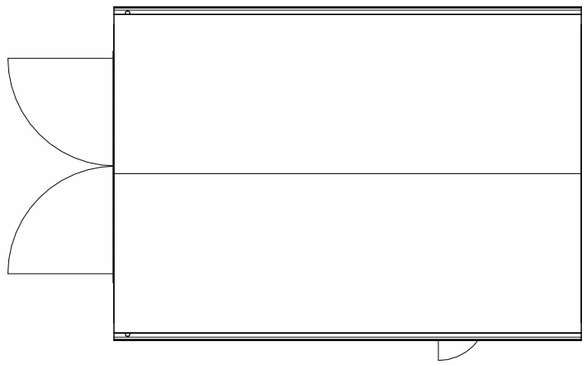


2 Proposed Garage Roof

1 : 100

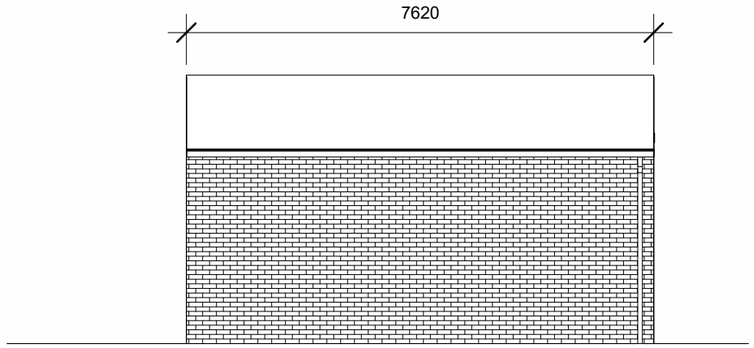

5 Proposed Garage Side A

1 : 100

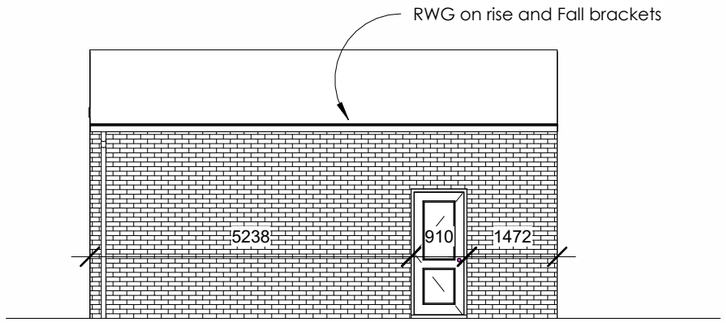

6 Proposed Garage Side B

1 : 100

Do not scale from the drawings. EXCEPT FOR THE PURPOSES OF PLANNING
Dimensions to be checked on site, where discrepancies occur, seek advice from the client's representative for clarification. The drawings & specifications are a guide as to what is required to comply with the current building regulations. This does not imply that this is the only acceptable way of achieving building regulations approval. Alternative 'similar approved' products may be used at the discretion of the Building Inspector. No liability is accepted for any loss of any sort or additional expense incurred consequent on any variation to the layout or specification that may be required as a result of site conditions, availability of materials, custom or practice, the requirements of the Building Inspector or any other circumstances.

CIAT affiliate
CIAT
7 Shaftesbury Ave
Sawley
NG10 3FG
Creative, Professional, Achitectural Technician
T: 01159 724355 M.07305 781990
E: admin@shaftesburydesignpractice.co.uk
www.shaftesburydesignpractice.co.uk
SHAFTESBURY DESIGN PRACTICE

Project Address

Southern Wood Cottage, Church Lane,
Kirk Langley, Derbyshire, DE6 4NG

Project Infomation

Christopher and Kate George

Sheet Information

Proposed Garage

Project # SDP-23-691

Date August 2025

Drawn By Author

Sheet Number

A305 rev 3

Scale: 1:100 @ A3

0 1 2 3 4 5 10

GRAPHIC SCALE: 1:100