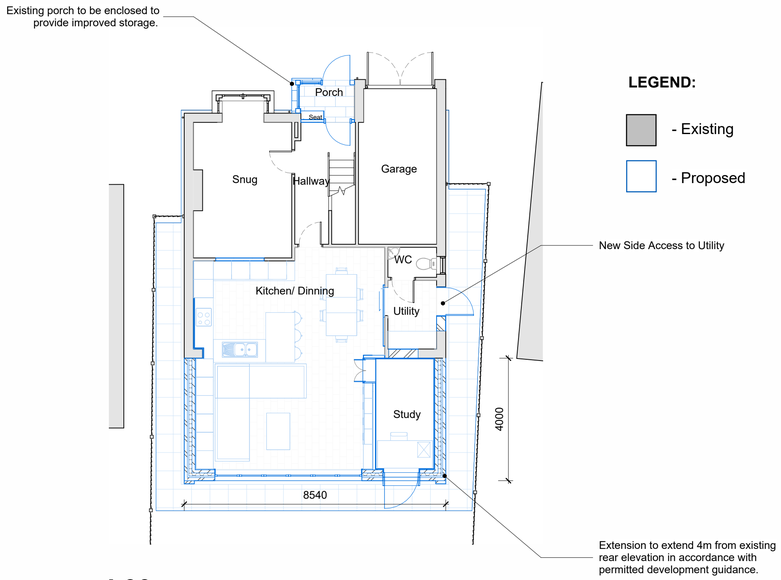

L00
1 : 100

LEGEND:

- Existing
- Proposed

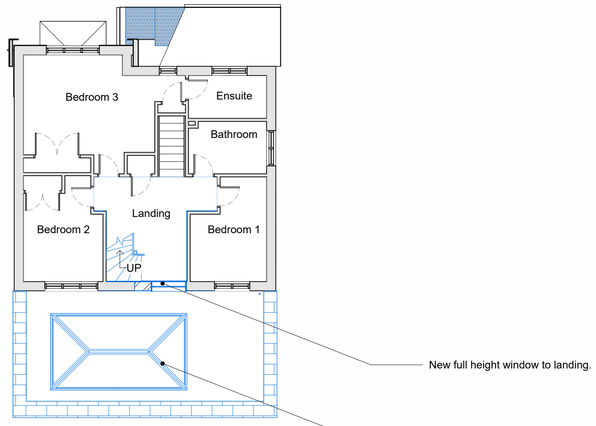

L01
1 : 100

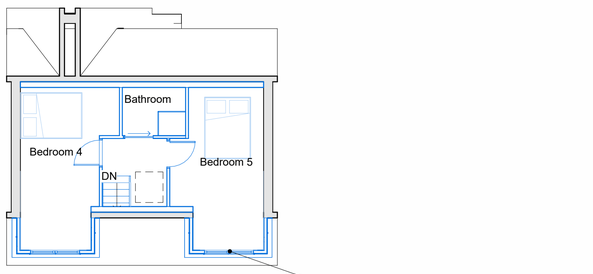

L02
1 : 100



North
1 : 100



East
1 : 100



South
1 : 100

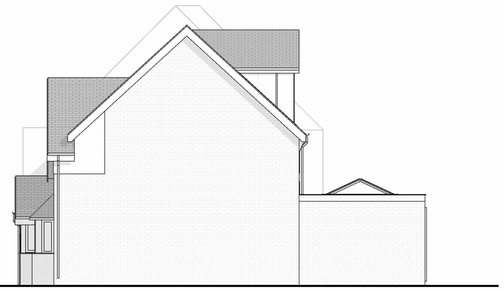

West
1 : 100

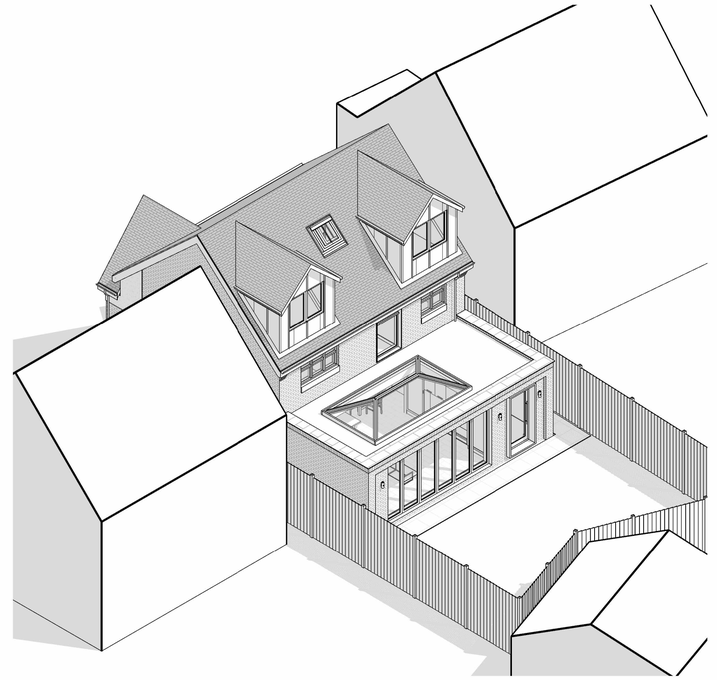

Rear Massing

0 1 2 3 4 5m

SCALE 1:100

rev	date	issued	description
P1	Date 2		Initial Planning Issue

Newark Studio
t: 01635 605100

Derby Studio
t: 01332 557557

Manchester Studio
t: 0161 8261042

GUY TAYLOR ASSOCIATES
NEWARK / MANCHESTER / DERBY

A1
Original Sheet Size

STATUS
Planning

- All rights described in chapter IV of the copyright, designs and patents act 1988 have been generally asserted
- Where any drawing is to be read in conjunction with another, including specialists, the two drawings shall be cross-checked and any descrepancies reported to the architect before the work is put in hand
- All dimensions are in millimeters, all levels are in metres, unless shown otherwise
- Any discrepancies in dimensions or details on or between these drawings/specifications should be drawn to the attention of the Guy Taylor Associates and or the engineer in writing for clarification
- Drawing prepared solely for the use of client, as detailed in text box, and is not to be copied, lent or used by any third party without written permission

PROJECT
5 Ecclesborne Meadows
Duffield, Belper DE56 4HH

CLIENT
Matt Dalton

DRAWING TITLE
Proposed

SCALE	DATE	DRAWN	CHK
1 : 100	09/01/26	OL	PS

DRAWING NUMBER
812.1488.1-(08)101

REVISION
P1

© COPYRIGHT