



ELEVATION A - 1:50 @ A1

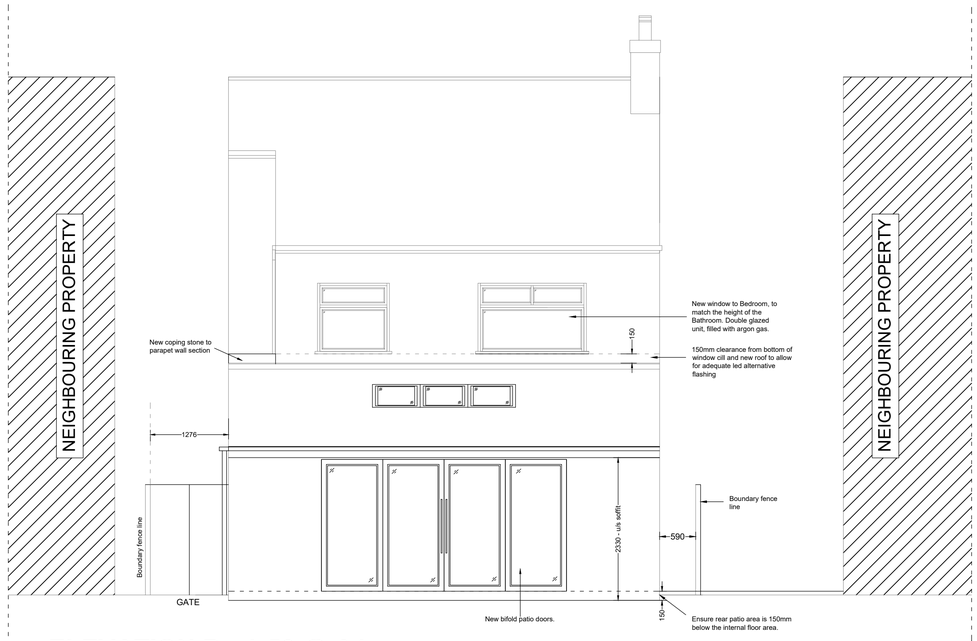

ELEVATION B - 1:50 @ A1

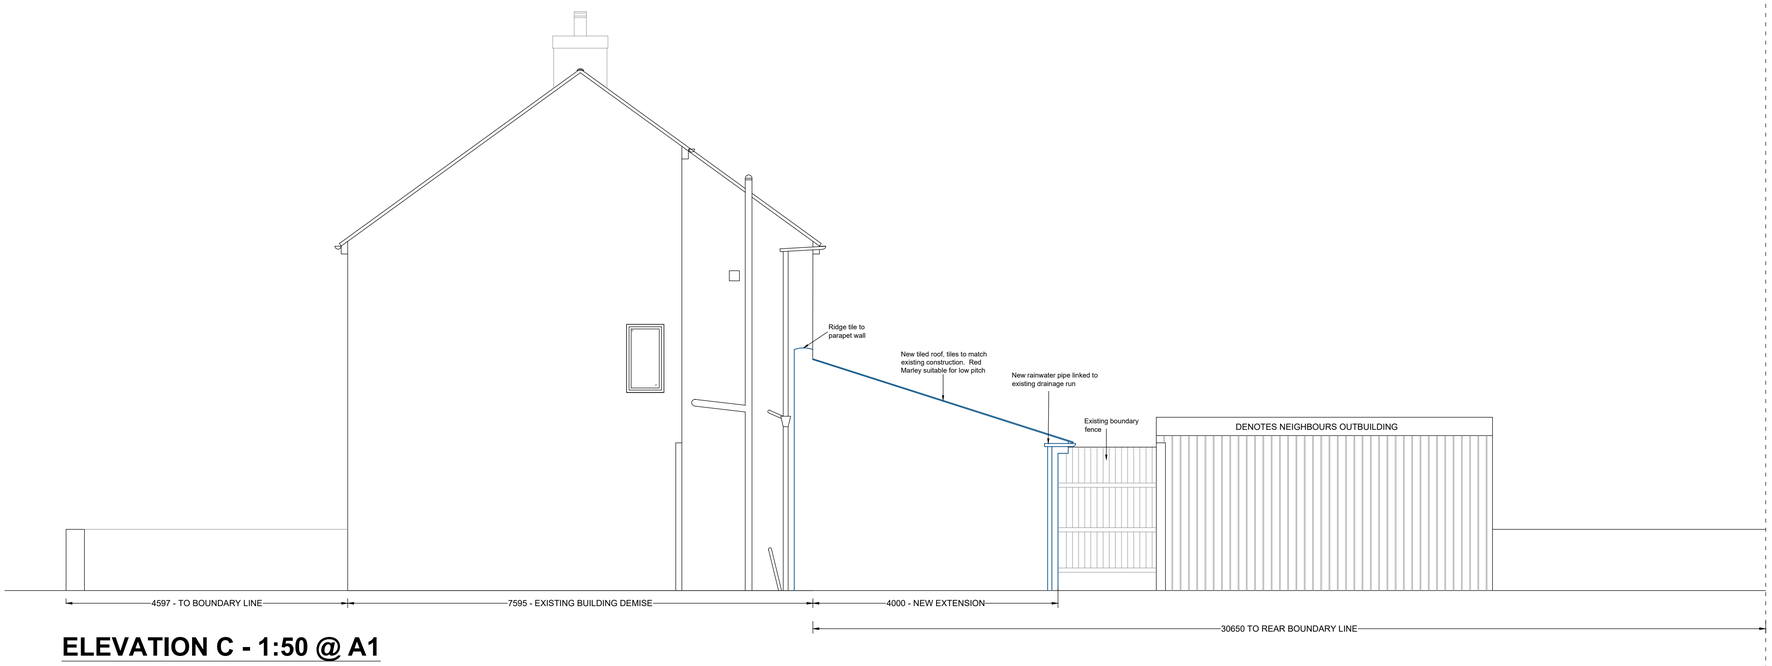

ELEVATION C - 1:50 @ A1

Scale - 1:50 @ A1

0 1 2 3 4 5

Amendments:

Rev	Init.	Date	Description
-	-	-	-

Client:

Mr J. Dart & Miss S Hardy

Site Address:

16 JUBILEE AVENUE
RIPLEY
DERBYSHIRE
DE5 3GP

Client:

Proposed Elevations

Drawn By:	Scale:	Date:
J.Hardy	1:50 @ A1	15.11.25

Drawing Number:	Revision:
104	-

Do not scale from this drawing. Dimensions to be checked on site.